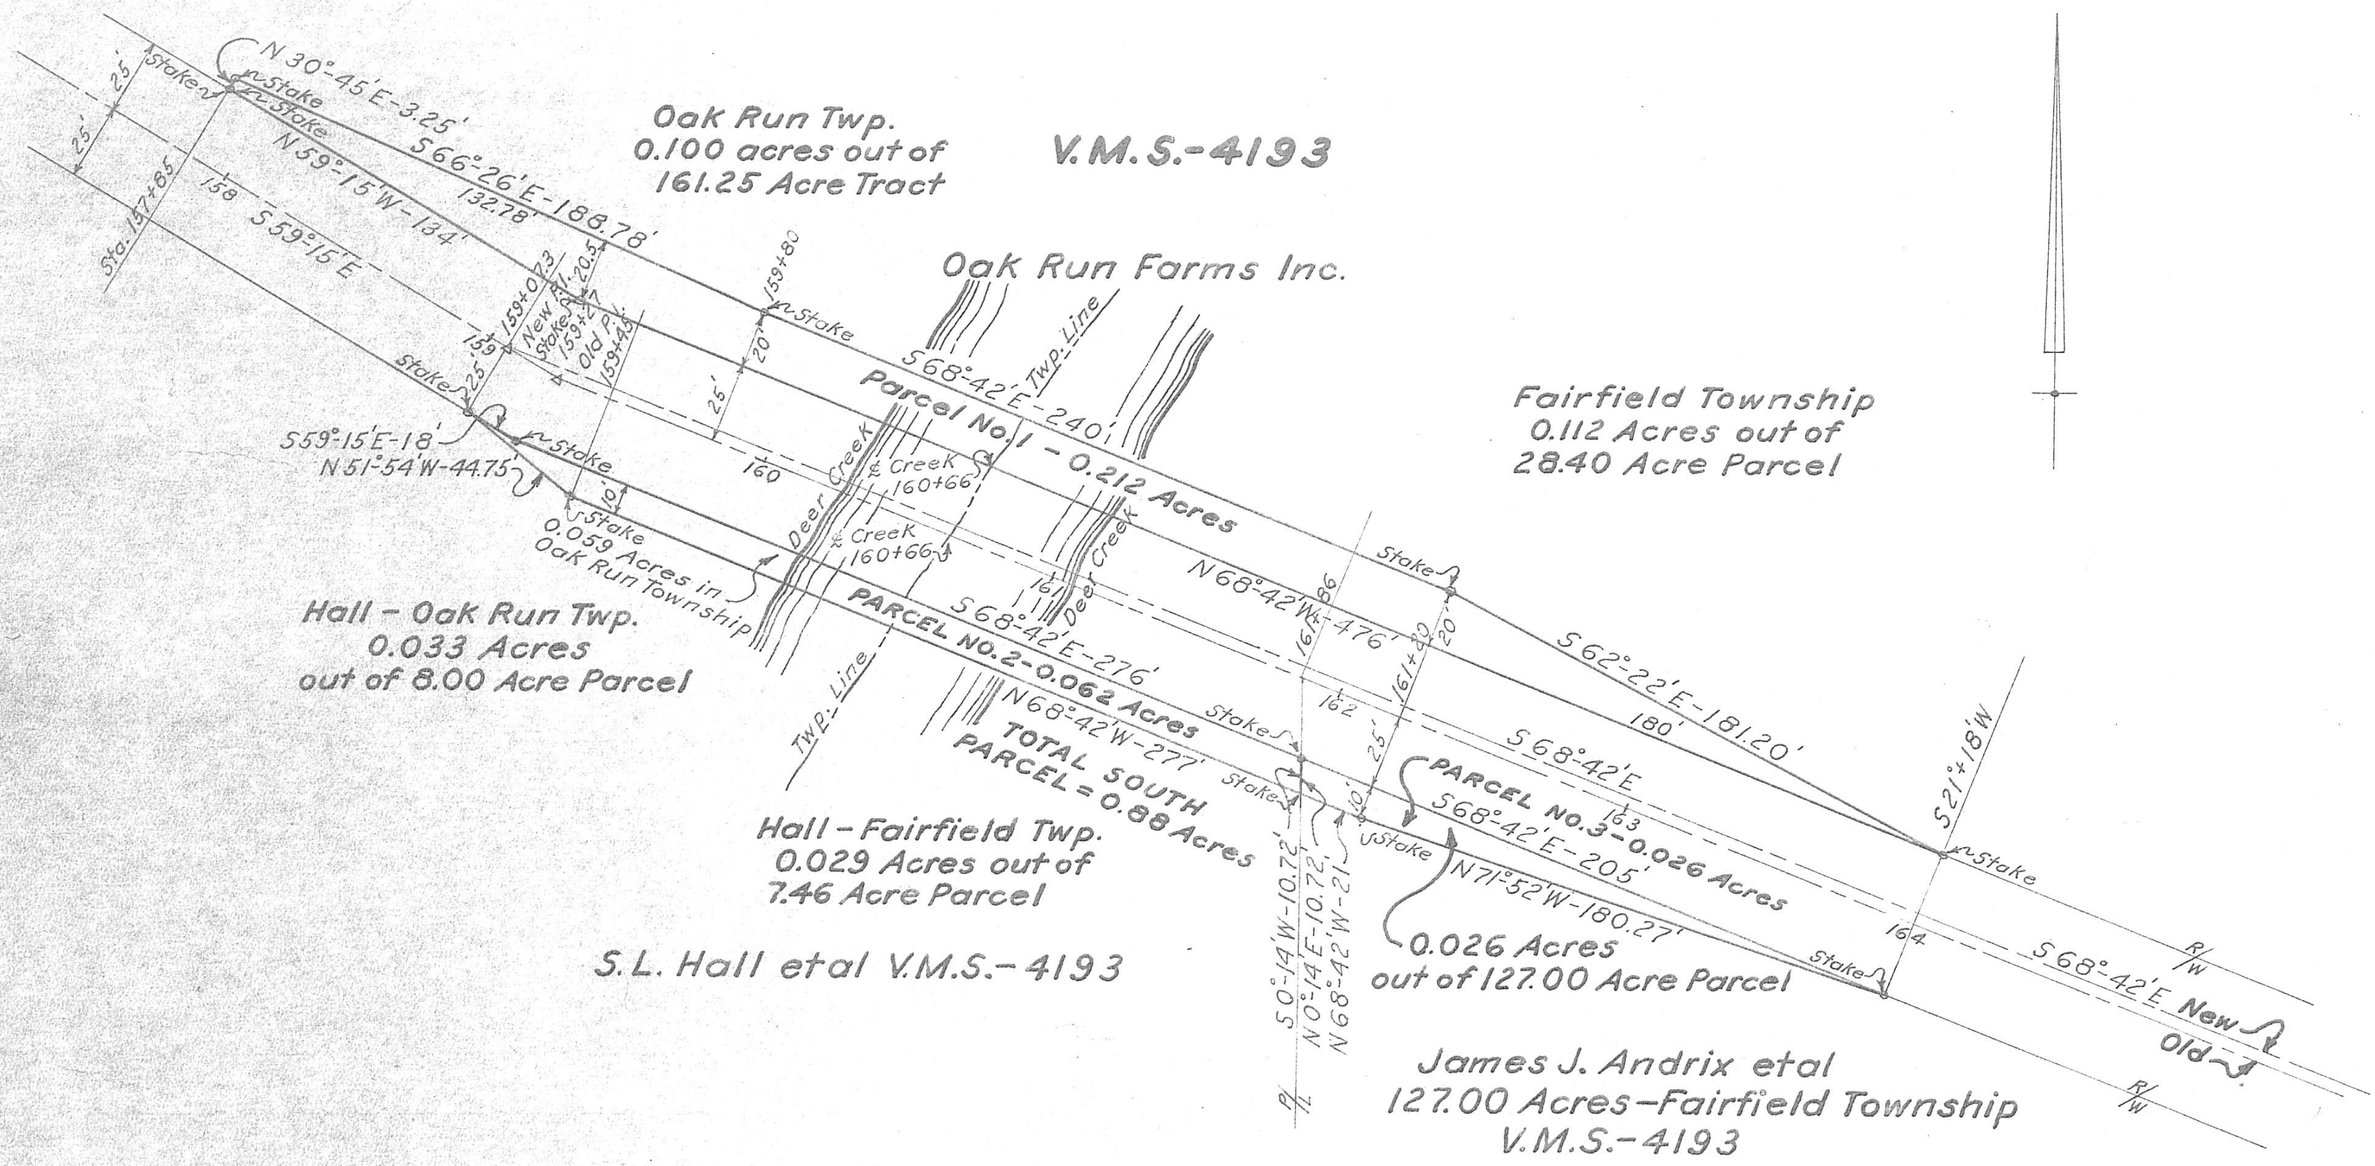

Plat showing three parcels of land sought to be acquired by Madison County for right-of-way purposes at proposed new bridge over Deer Creek on Co. Rd. No. 4 - 1963.

Scale: 1" = 40'

L. C. Roush
Registered Engineer No. 5274