BONNER JOINT 1950

DRAWING NUMBER 51

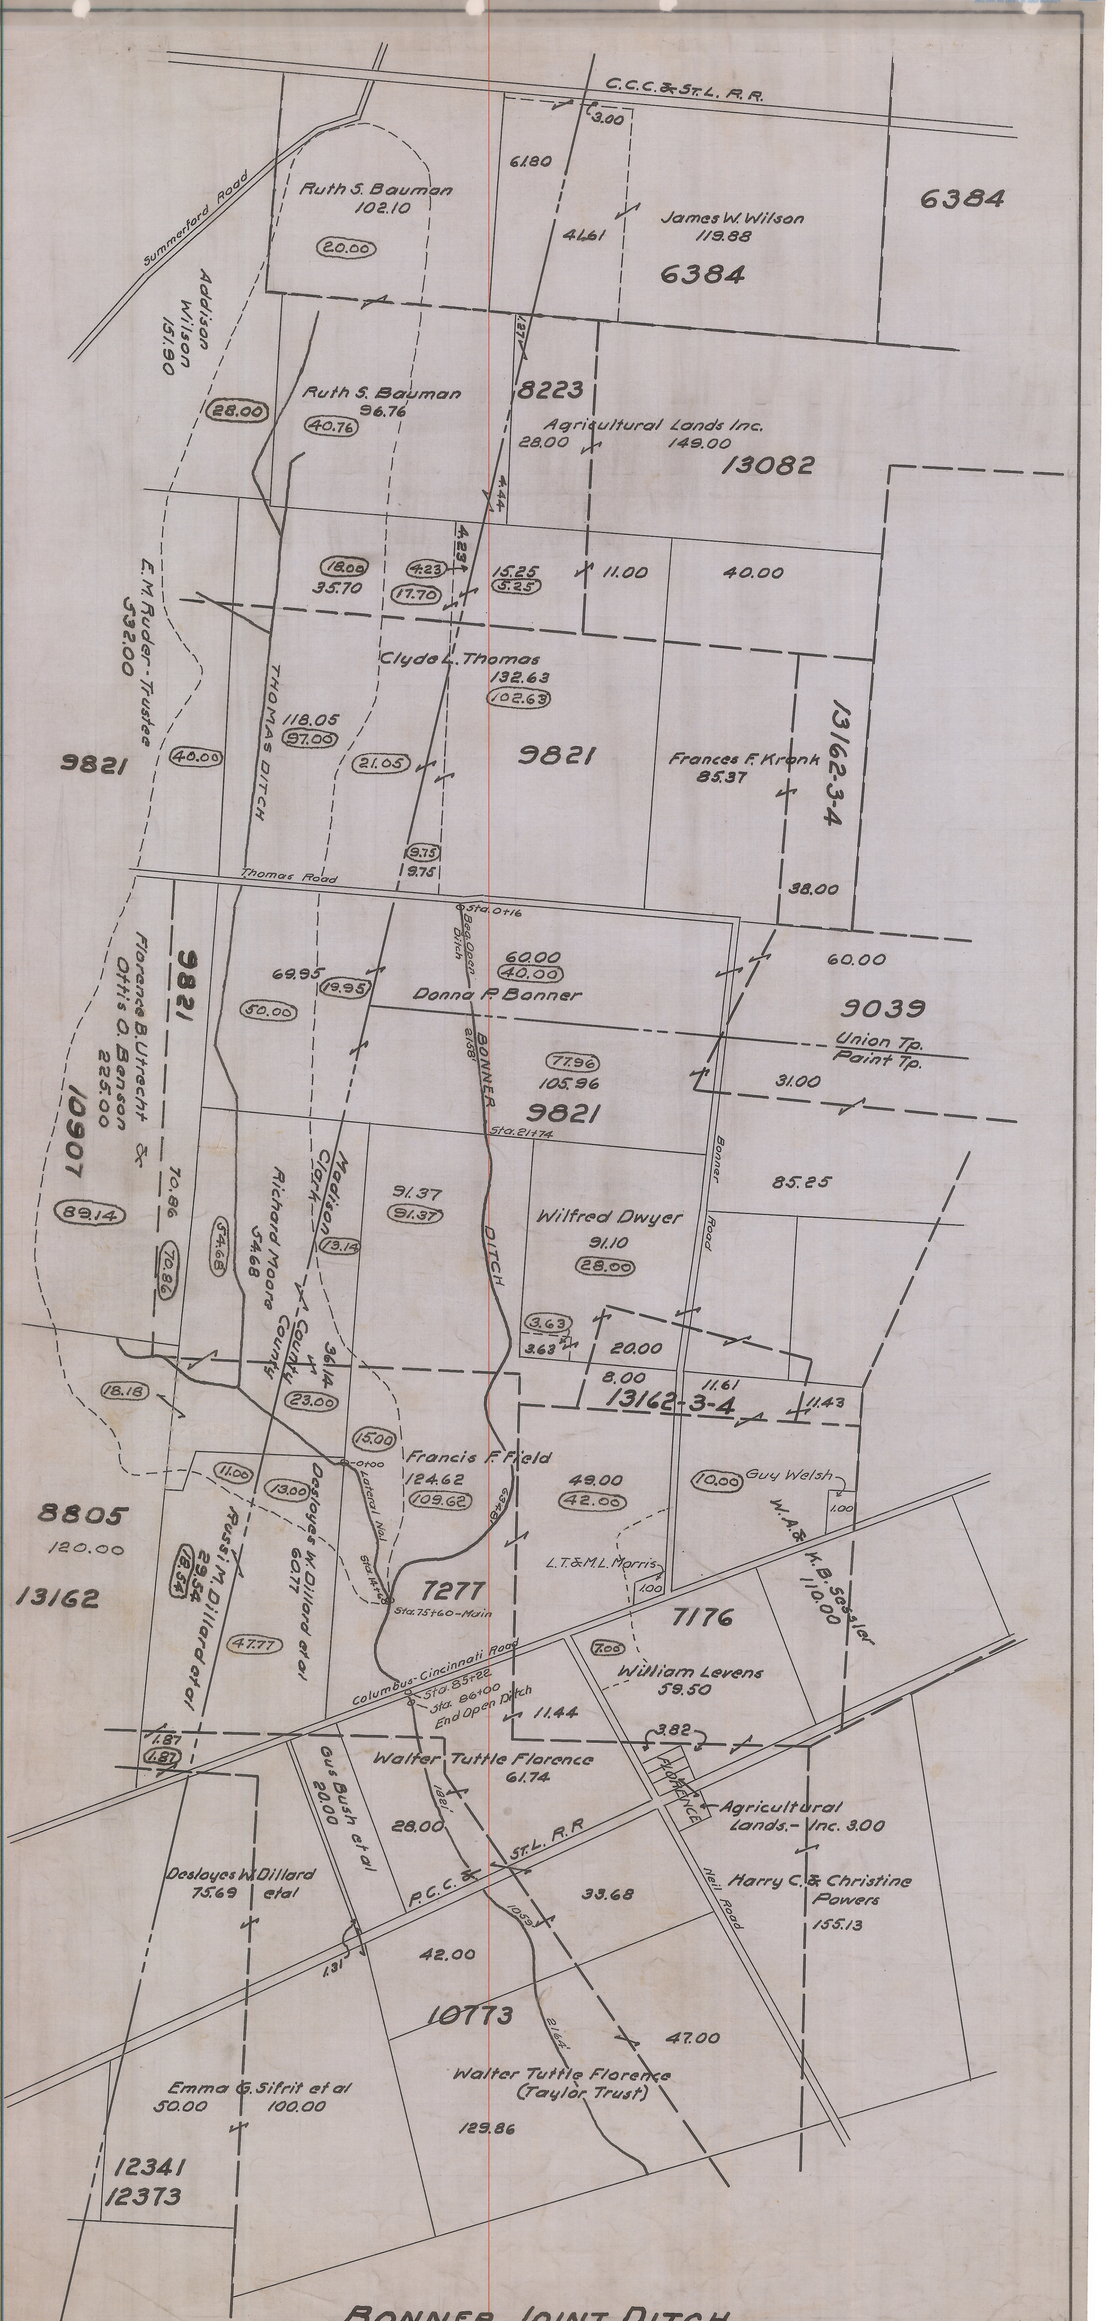

BONNER JOINT DITCH
MADISON & CLARK COUNTIES-1950.

32 rle-1 inch=40 poles.

Reed