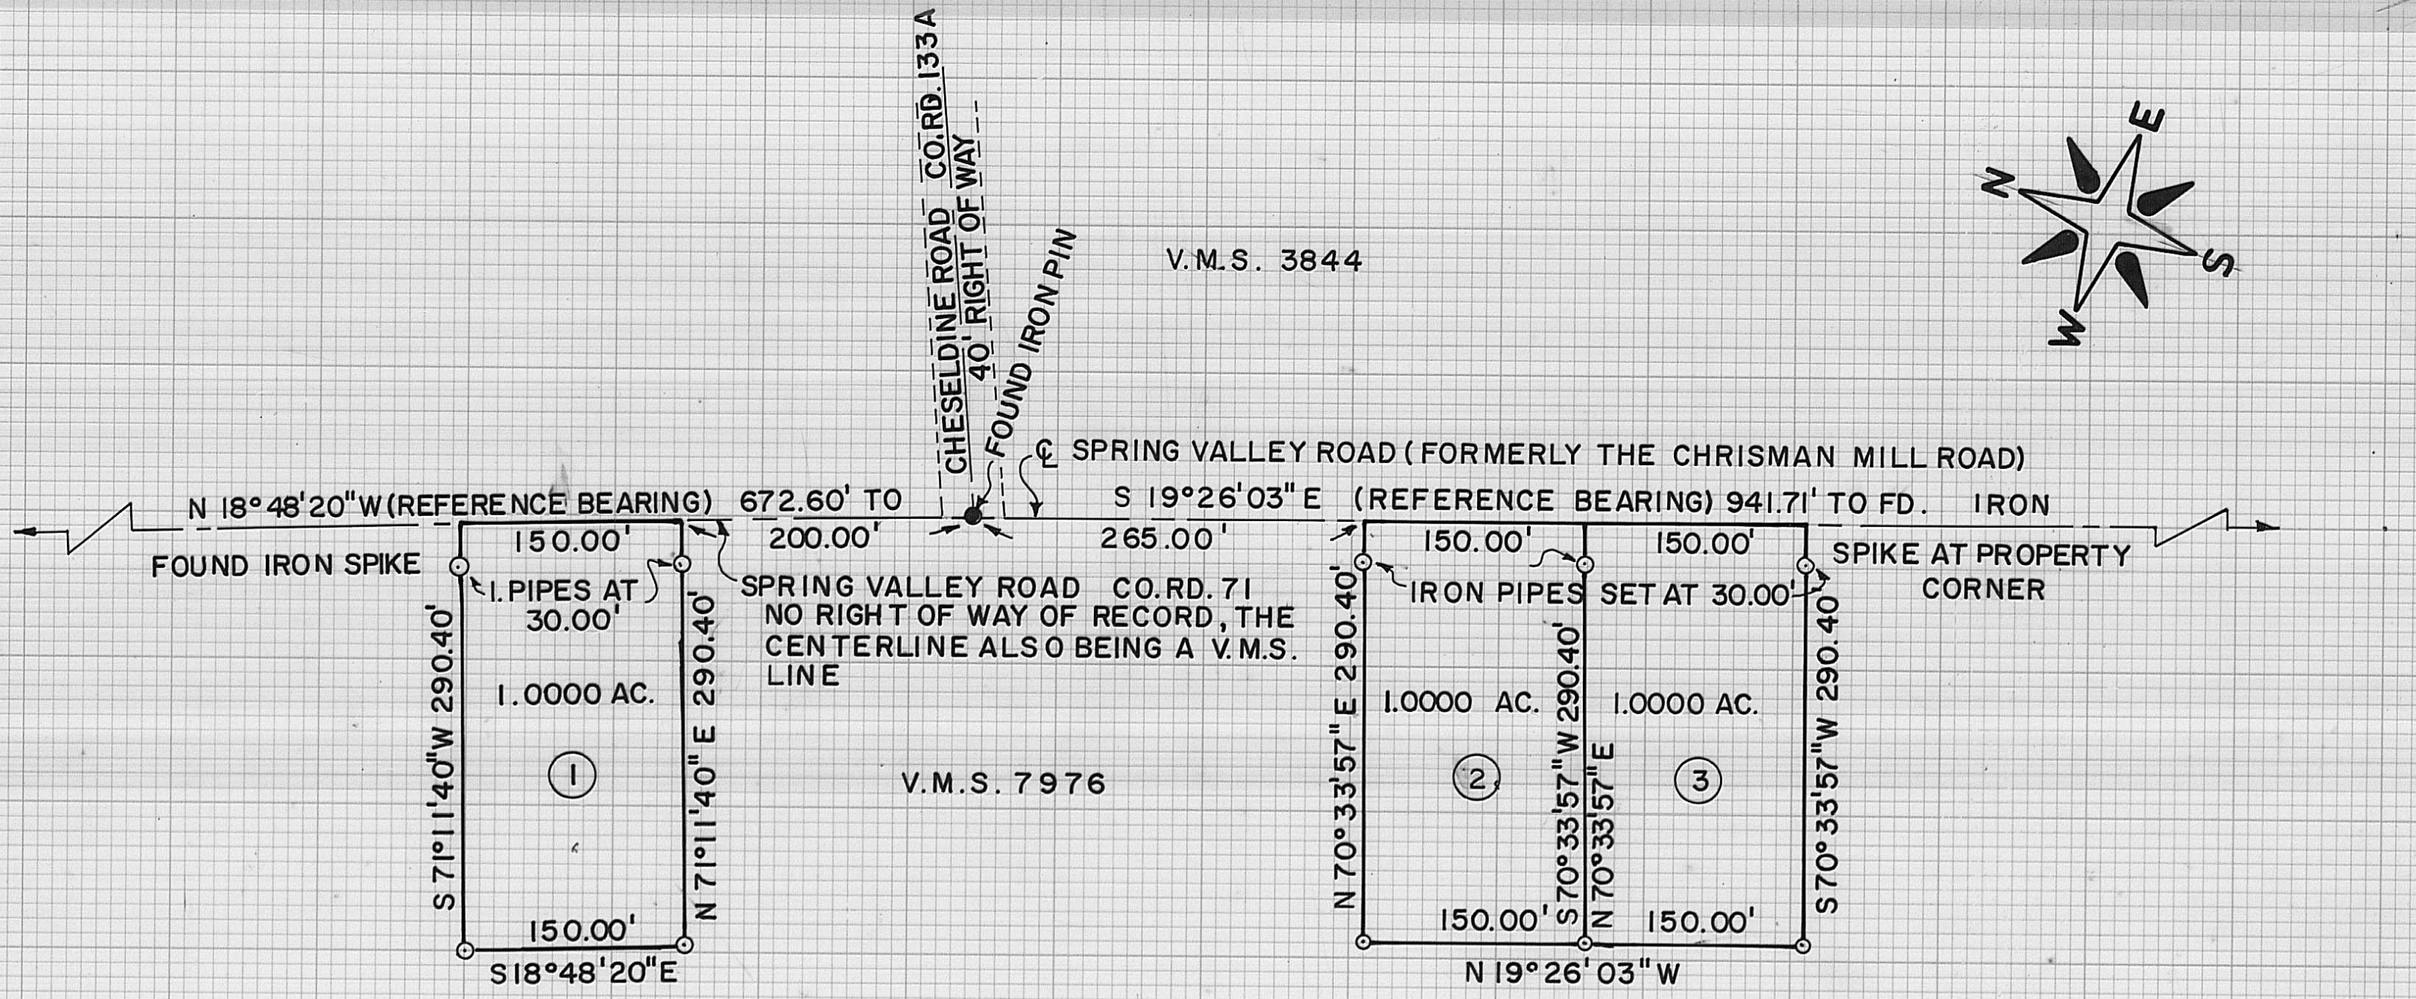

⊙ — SET IRON PIPES 3/4" IN DIAMETER 30" IN LENGTH WITH PLASTIC CAPS MARKED P.S. 5969

PLAT OF THREE 1.0000 ACRE LOTS SURVEYED IN MADISON COUNTY, OHIO, UNION TOWNSHIP, V. M.S. 7976, BEING OUT OF THE REMAINING PART OF A 731.661 ACRE TRACT IN THE NAME OF THE J. L. WILCOX & CO., AN OHIO CORPORATION, AS RECORDED IN DEED BOOK 256, PAGE 688

I HEREBY CERTIFY THAT THE HEREON PLATTED PROPERTY WAS SURVEYED TO ACCEPTABLE STANDARDS.

Neil Babb 12 Jan 1983

NEIL BABB P.S. 5969

BABB ENGINEERING & SURVEYING
209 LAFAYETTE ST., P.O. BOX 374
LONDON, OHIO 43140
TELE: 614-852-4121

DATE: 24 AUG 1982	DRAWN BY: nb
FIELD BOOK 14	CHECKED BY: NB
JOB NO. SV-03682	49-82