PLAT OF A LAND SURVEY CONTAINING 14.8779 ACRES, BEING PART OF A 49.945 ACRES (TRACT I) RECORDED IN DEED BOOK 187, PG. 234, IN THE NAME OF JUDY ANN MILLER, DEER CREEK TWP., V.M.S. 5652, MADISON CO., OHIO

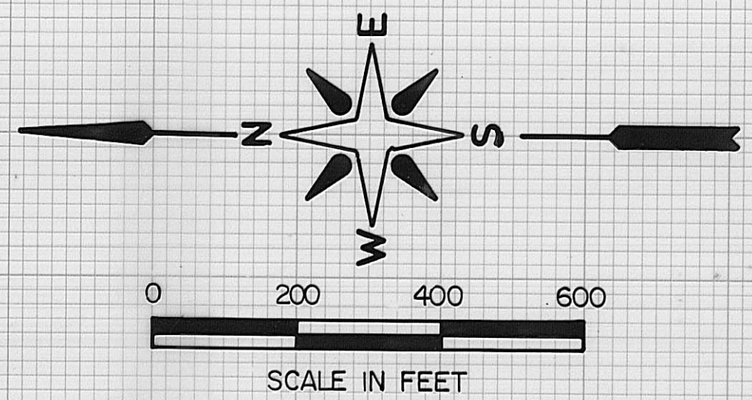

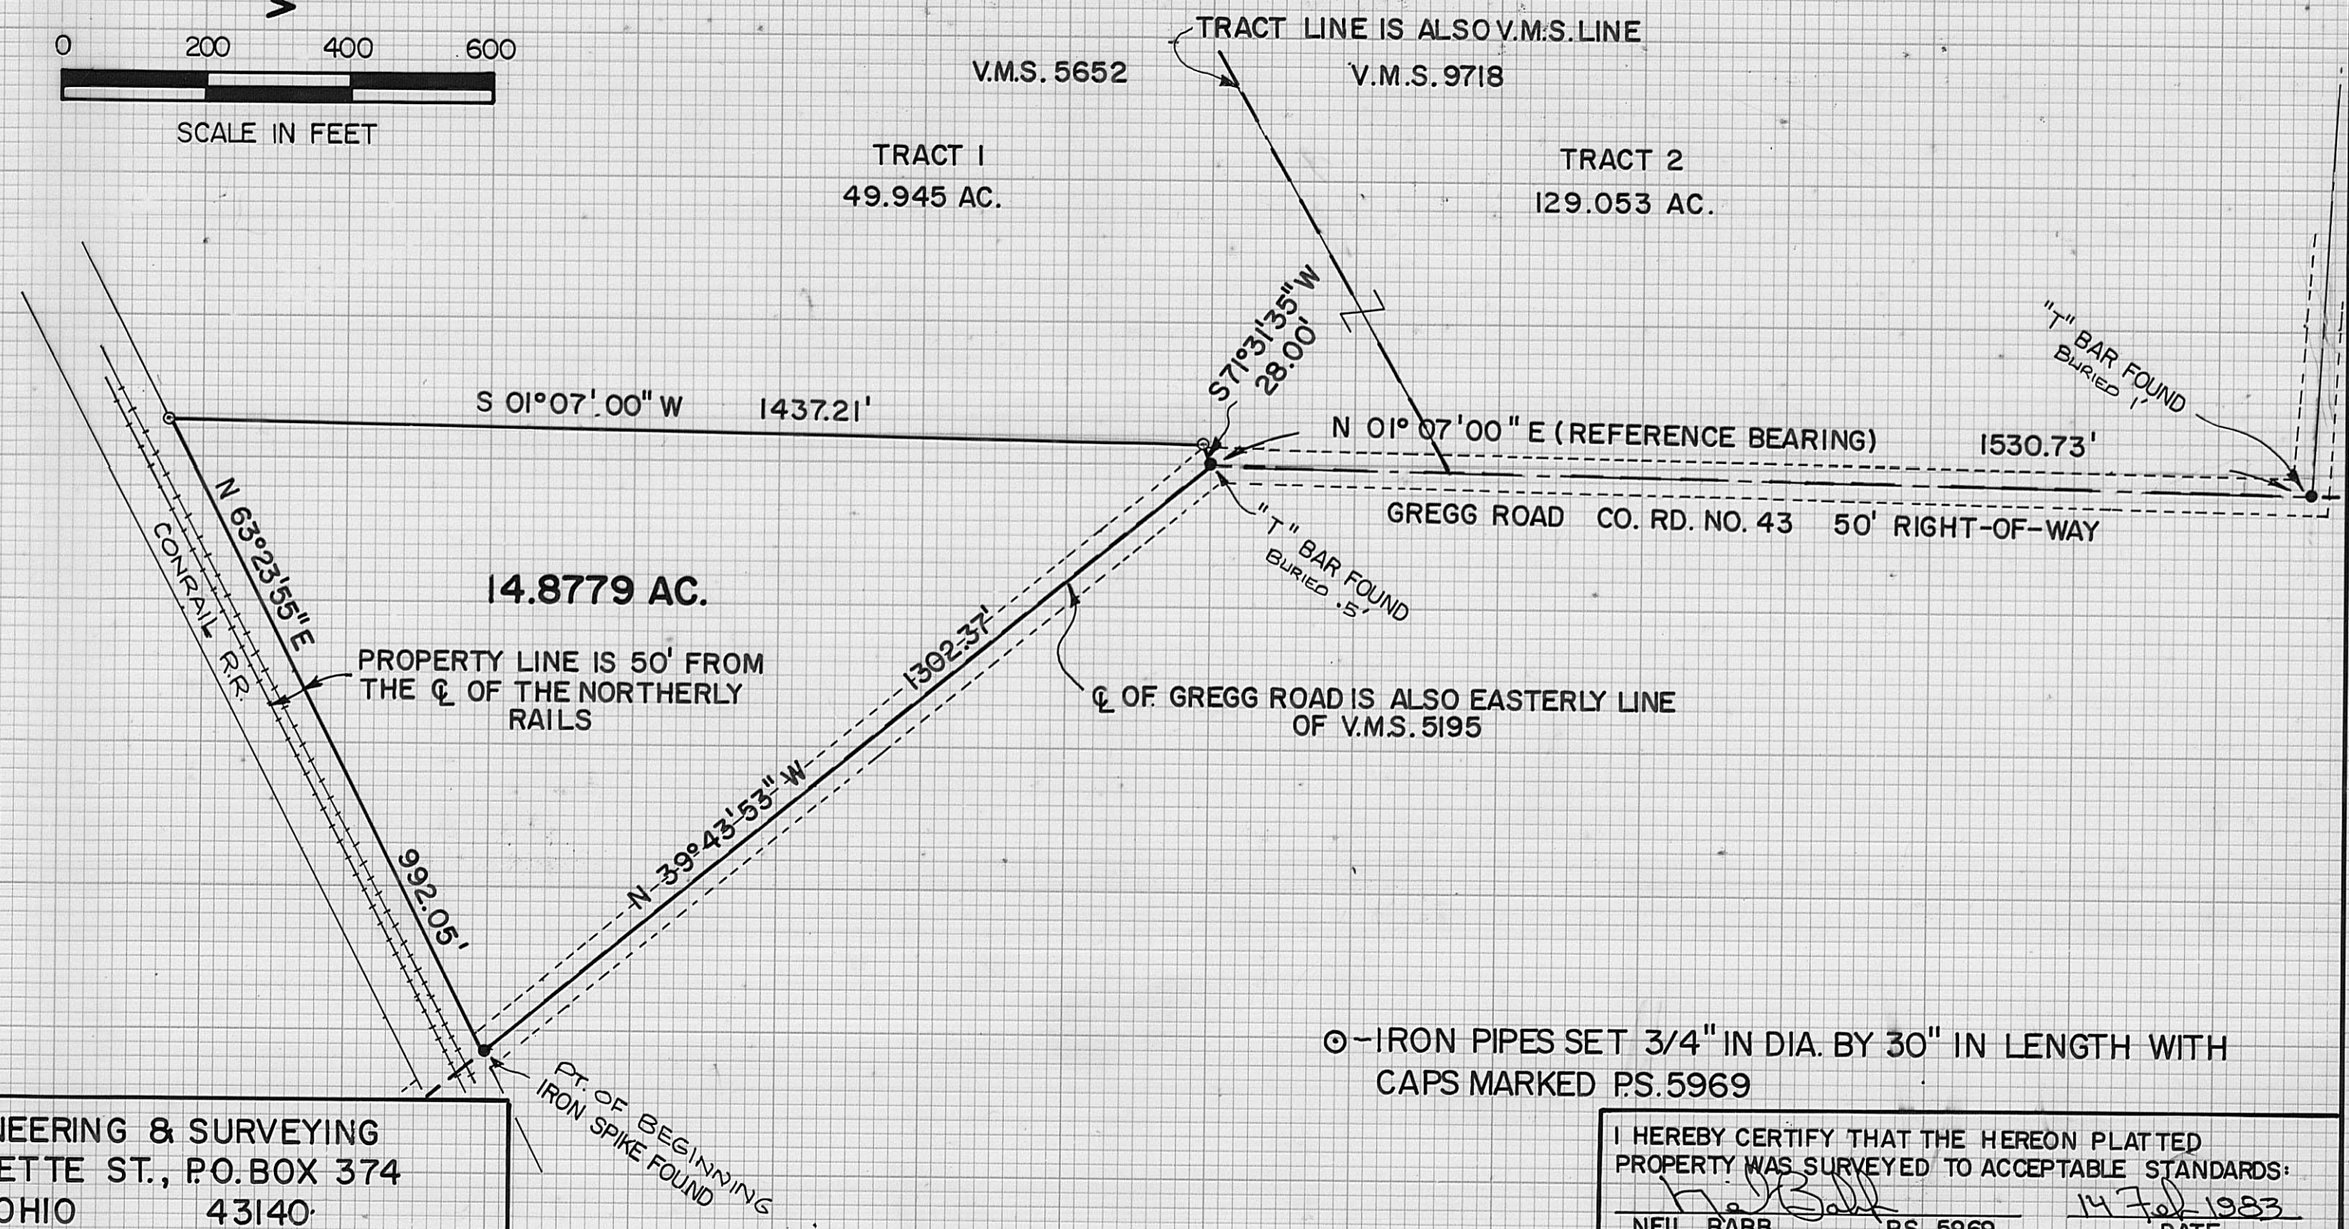

⊙ - IRON PIPES SET 3/4" IN DIA. BY 30" IN LENGTH WITH CAPS MARKED P.S. 5969

BABB ENGINEERING & SURVEYING
209 LAFAYETTE ST., P.O. BOX 374
LONDON, OHIO 43140
TELE: 614-852-4121

I HEREBY CERTIFY THAT THE HEREON PLATTED PROPERTY WAS SURVEYED TO ACCEPTABLE STANDARDS:

NEIL BABB P.S. 5969 — 14 Feb 1983 DATE

DRAFTED BY NB

JOB NO. SV-00883, FIELD BK. 16

8-83