ESTATE OF LUTTIE COTTON
MADISON COUNTY, OHIO, PLEASANT TWP.
V.M.S. 8800, DEED BOOK 140, PAGE 550
"FIRST TRACT"
DIVIDED INTO THREE PARCELS AS SHOWN

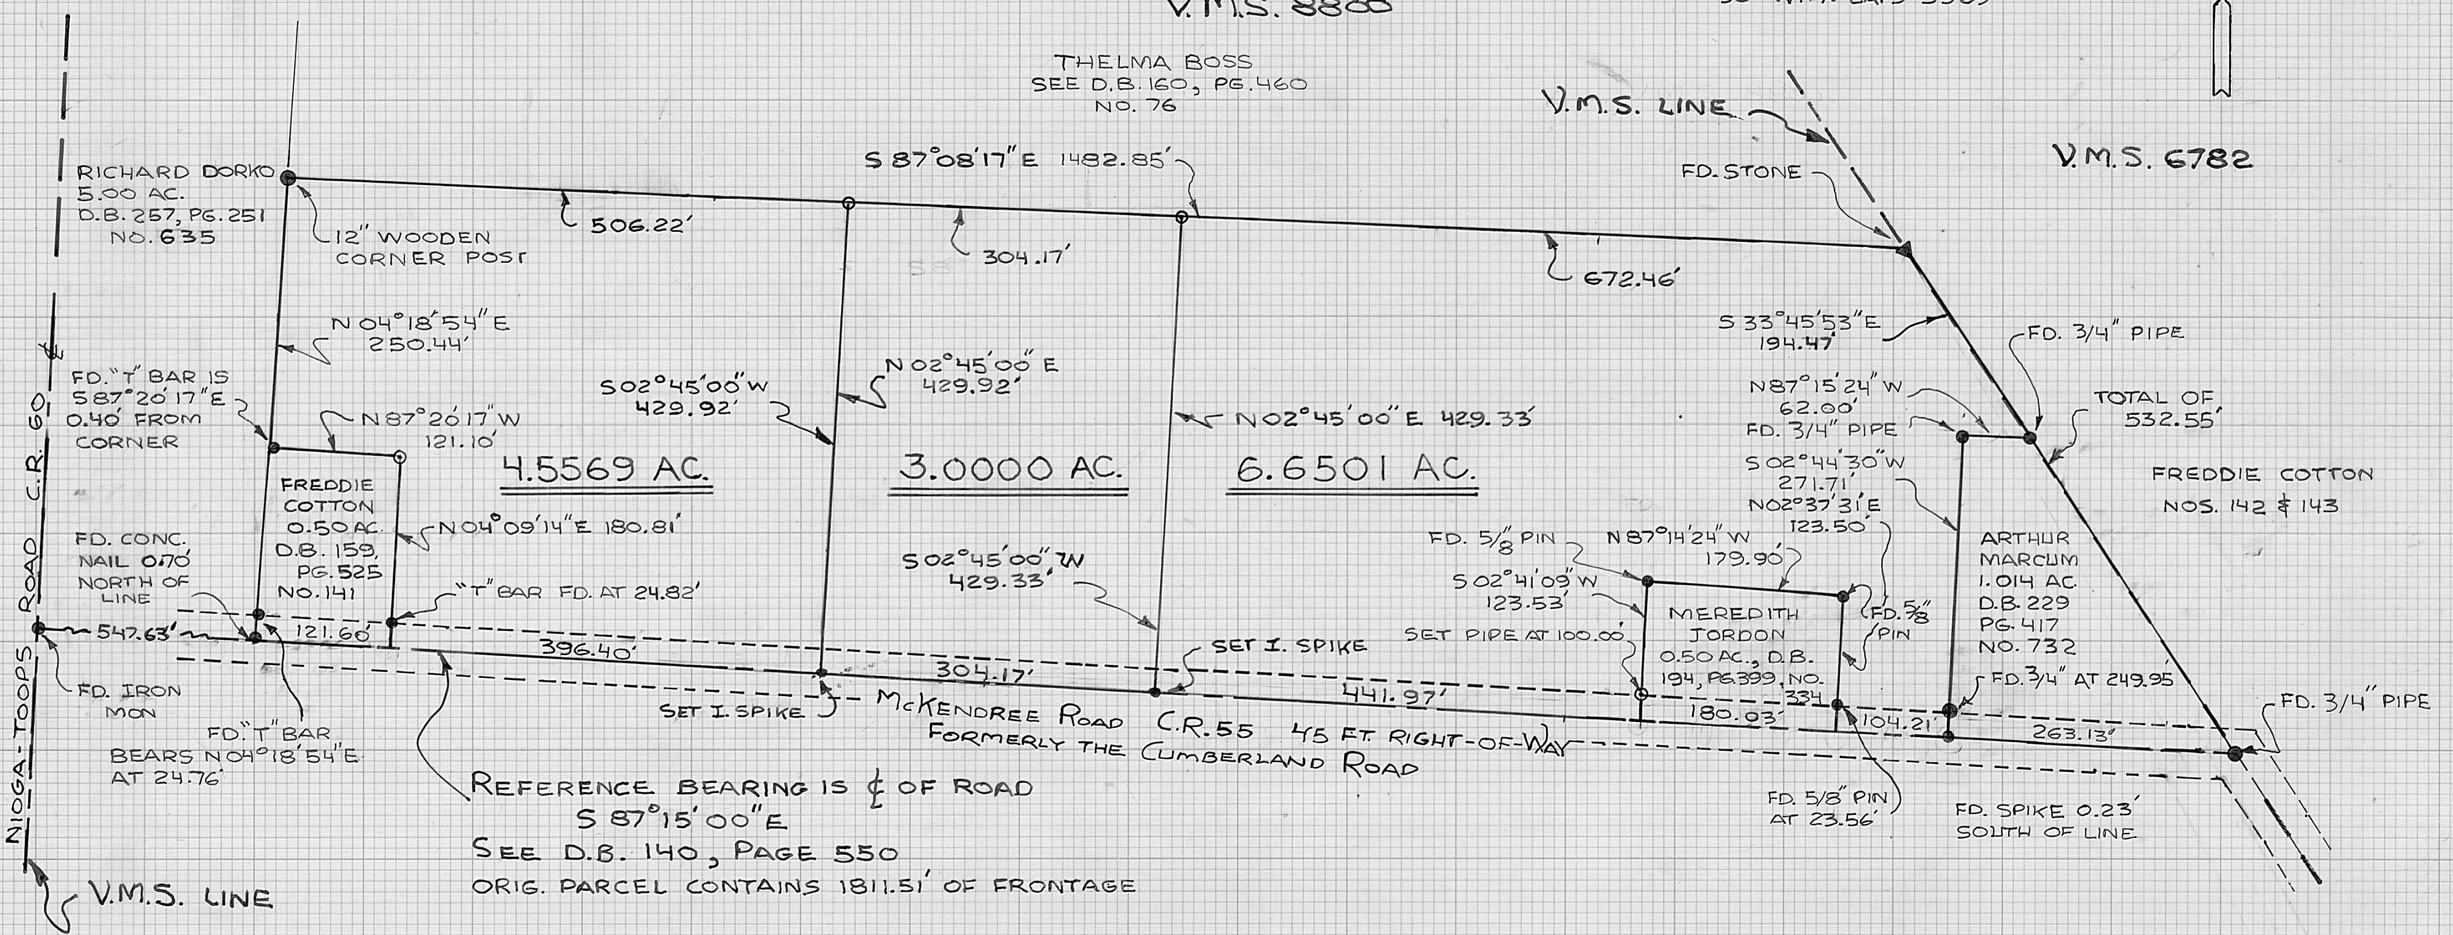

REFERENCE BEARING IS ℄ OF ROAD
S 87°15'00" E
SEE D.B. 140, PAGE 550
ORIG. PARCEL CONTAINS 1811.51' OF FRONTAGE

BABB ENGINEERING & SURVEYING
P.O. BOX 374
209 LAFAYETTE ST.
LONDON, OHIO 43140

I HEREBY CERTIFY THAT THE HEREON SHOWN PLAT WAS SURVEYED TO ACCEPTABLE STANDARDS.

NEIL BABB OHIO P.S. 5969 14 Apr 1985

JOB NO. 05884
APRIL 1985
DRAWN BY NEIL BABB
FIELD BK. 21, PG. 35

31-86