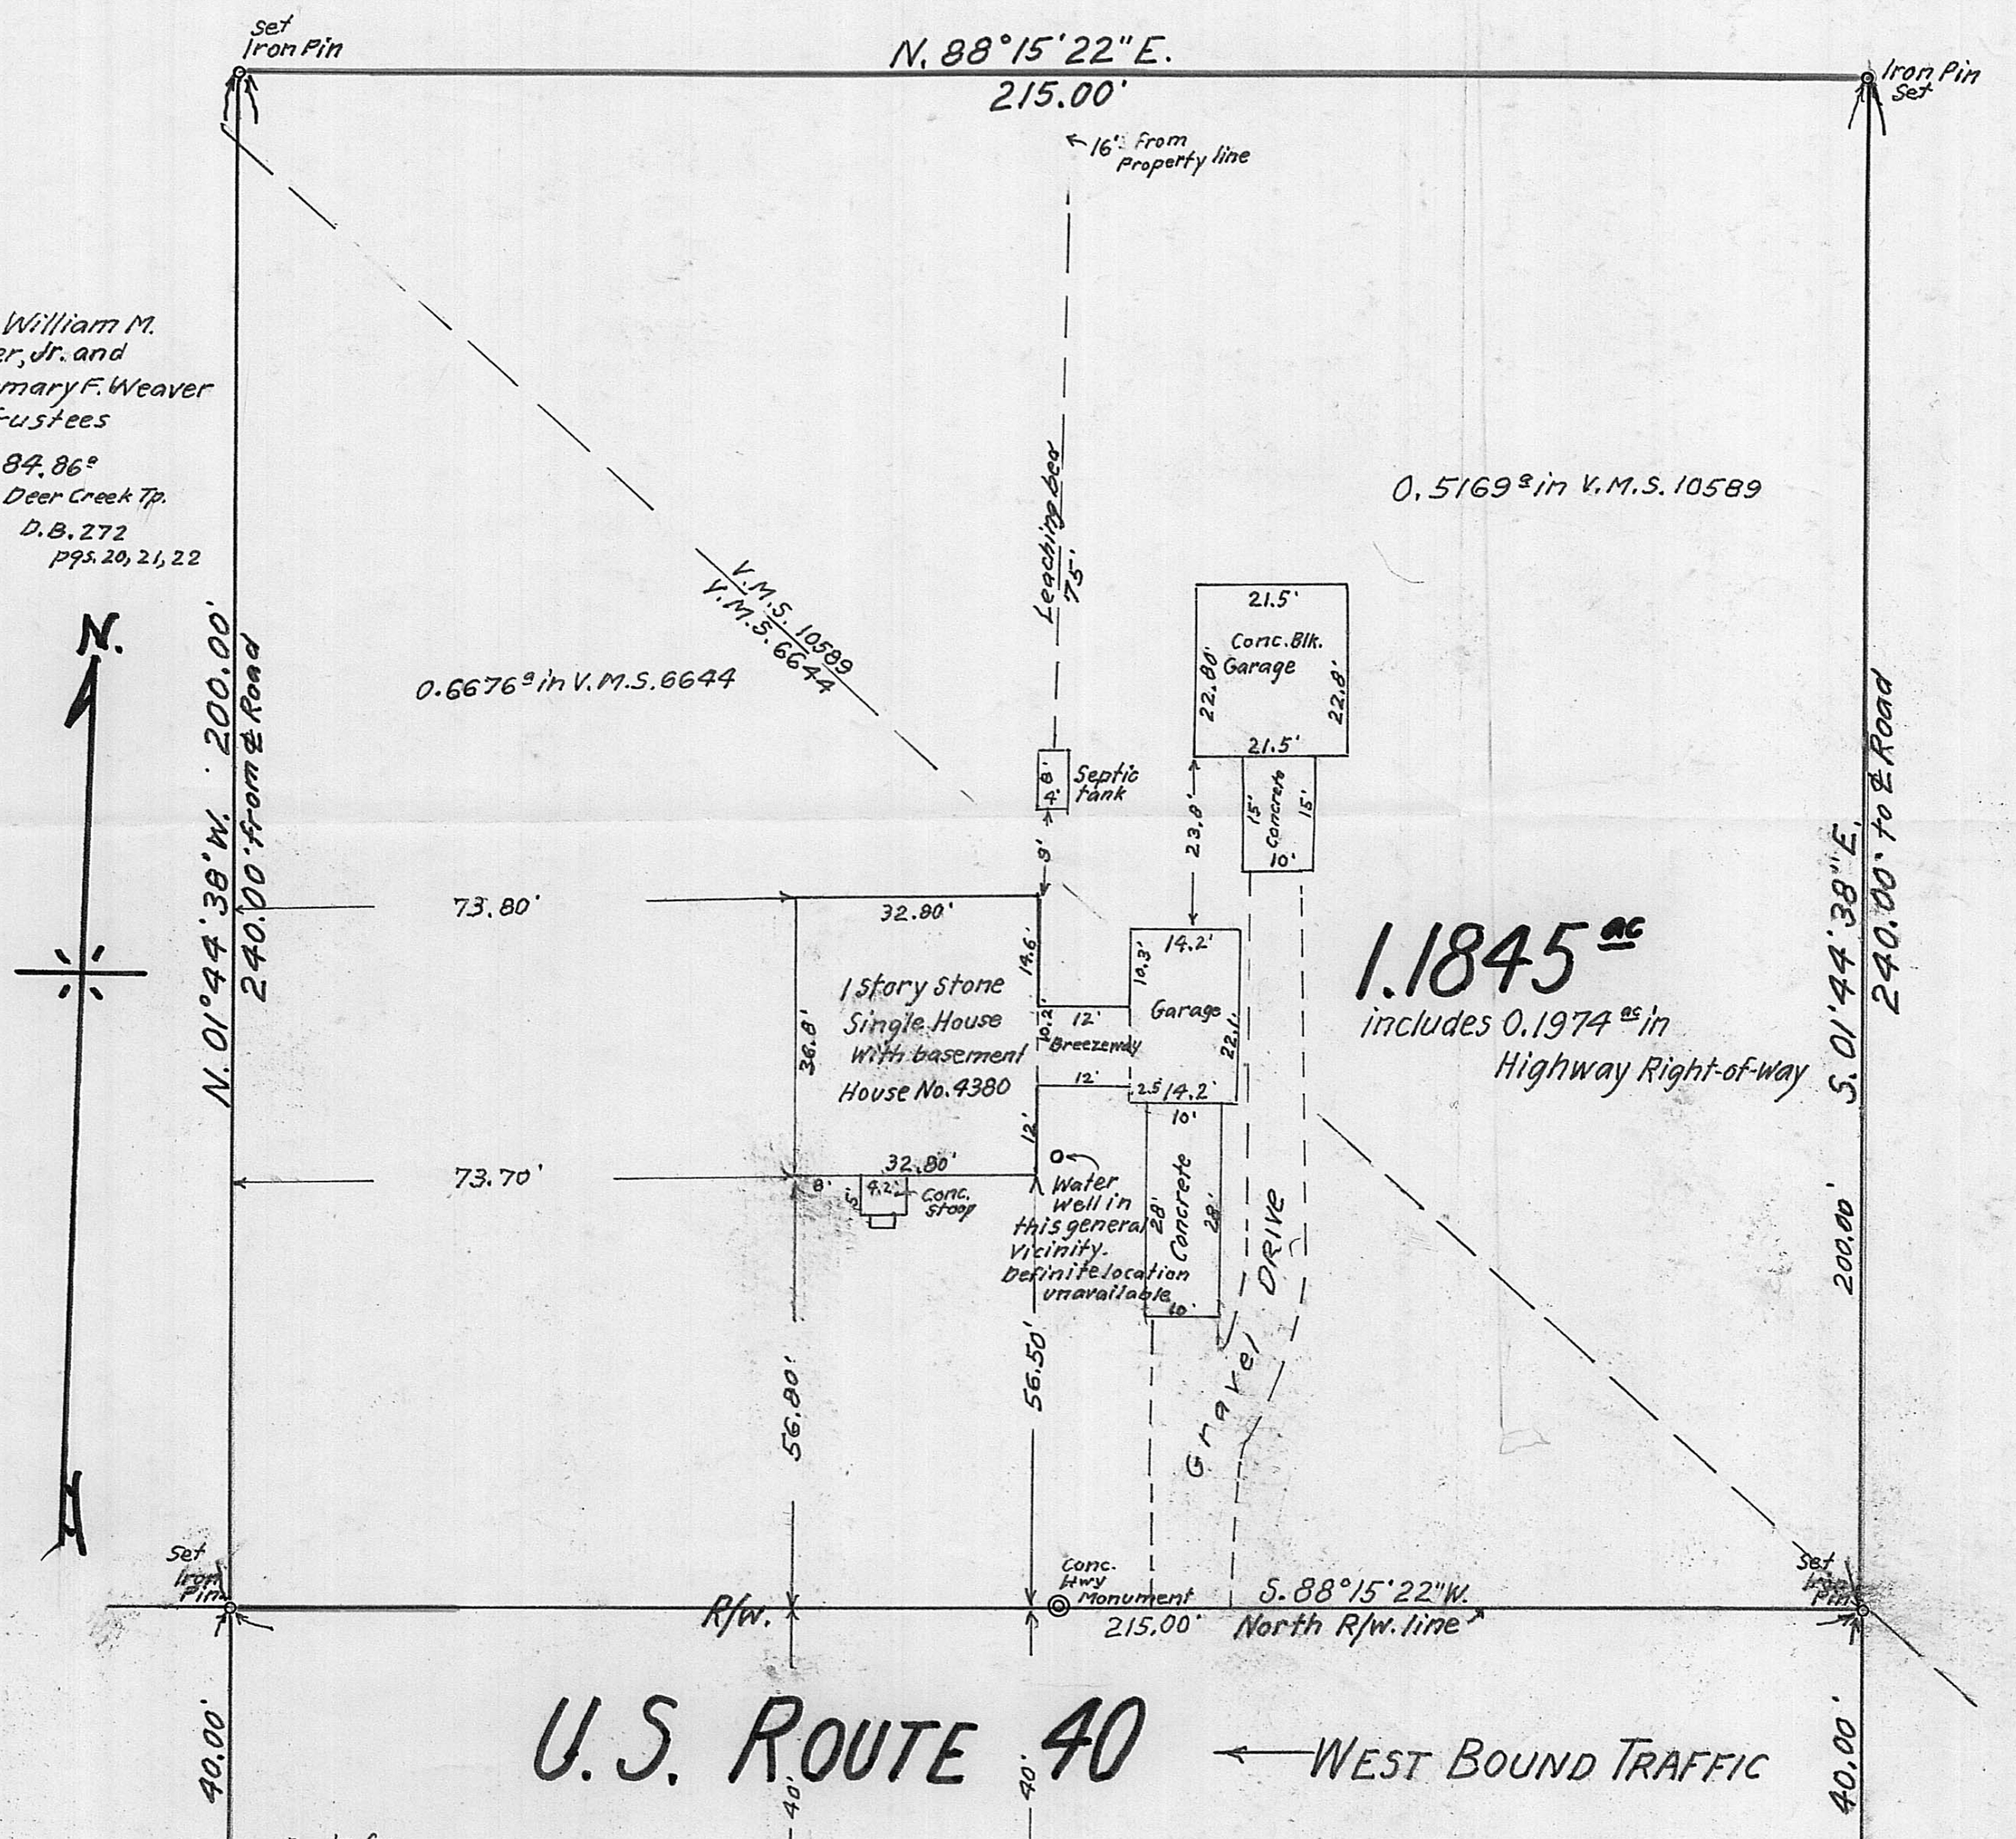

SITE MAP
Scale; 1" = 200'

New ¾" iron pipes set at corners.

FOR-EMBASSY MORTGAGE CO. & TRANSOHIO TITLE AGENCY, INC.

SURVEY OF 1.1845 ac.

Showing location of House and facilities

VIRGINIA MILITARY SURVEYS NOS. 10589 & 6644

DEER CREEK TWP. MADISON COUNTY, OHIO.

SCALE; 1" = 20'

JULY, 1988

Reference; Being part of a 84.86 ac tract in Deer Creek Township as conveyed to William M. Weaver, Jr. and Rosemary F. Weaver, as recorded in Deed Vol. 272, pgs. 20, 21, 22

Base for bearings of this survey are taken from deed bearings along U.S. Route 40.

Certification; I hereby certify that on July 7 and 8, 1988 that this survey of 1.1845 ac, and showing of house location and facilities as herein shown was made by me and others under my supervision, and no encroachments exist. Structures being within confine of lot lines as shown.

STATE OF OHIO · F. K. HARVEY · 2570 · REGISTERED · SURVEYOR

F. K. Harvey
Registered Surveyor No. 2570
Tel. (614)-877-3293

Saxton Real Estate
Ed. Valentino, Sales Associate

F. K. Harvey
Registered Surveyor No. 2570

39-89