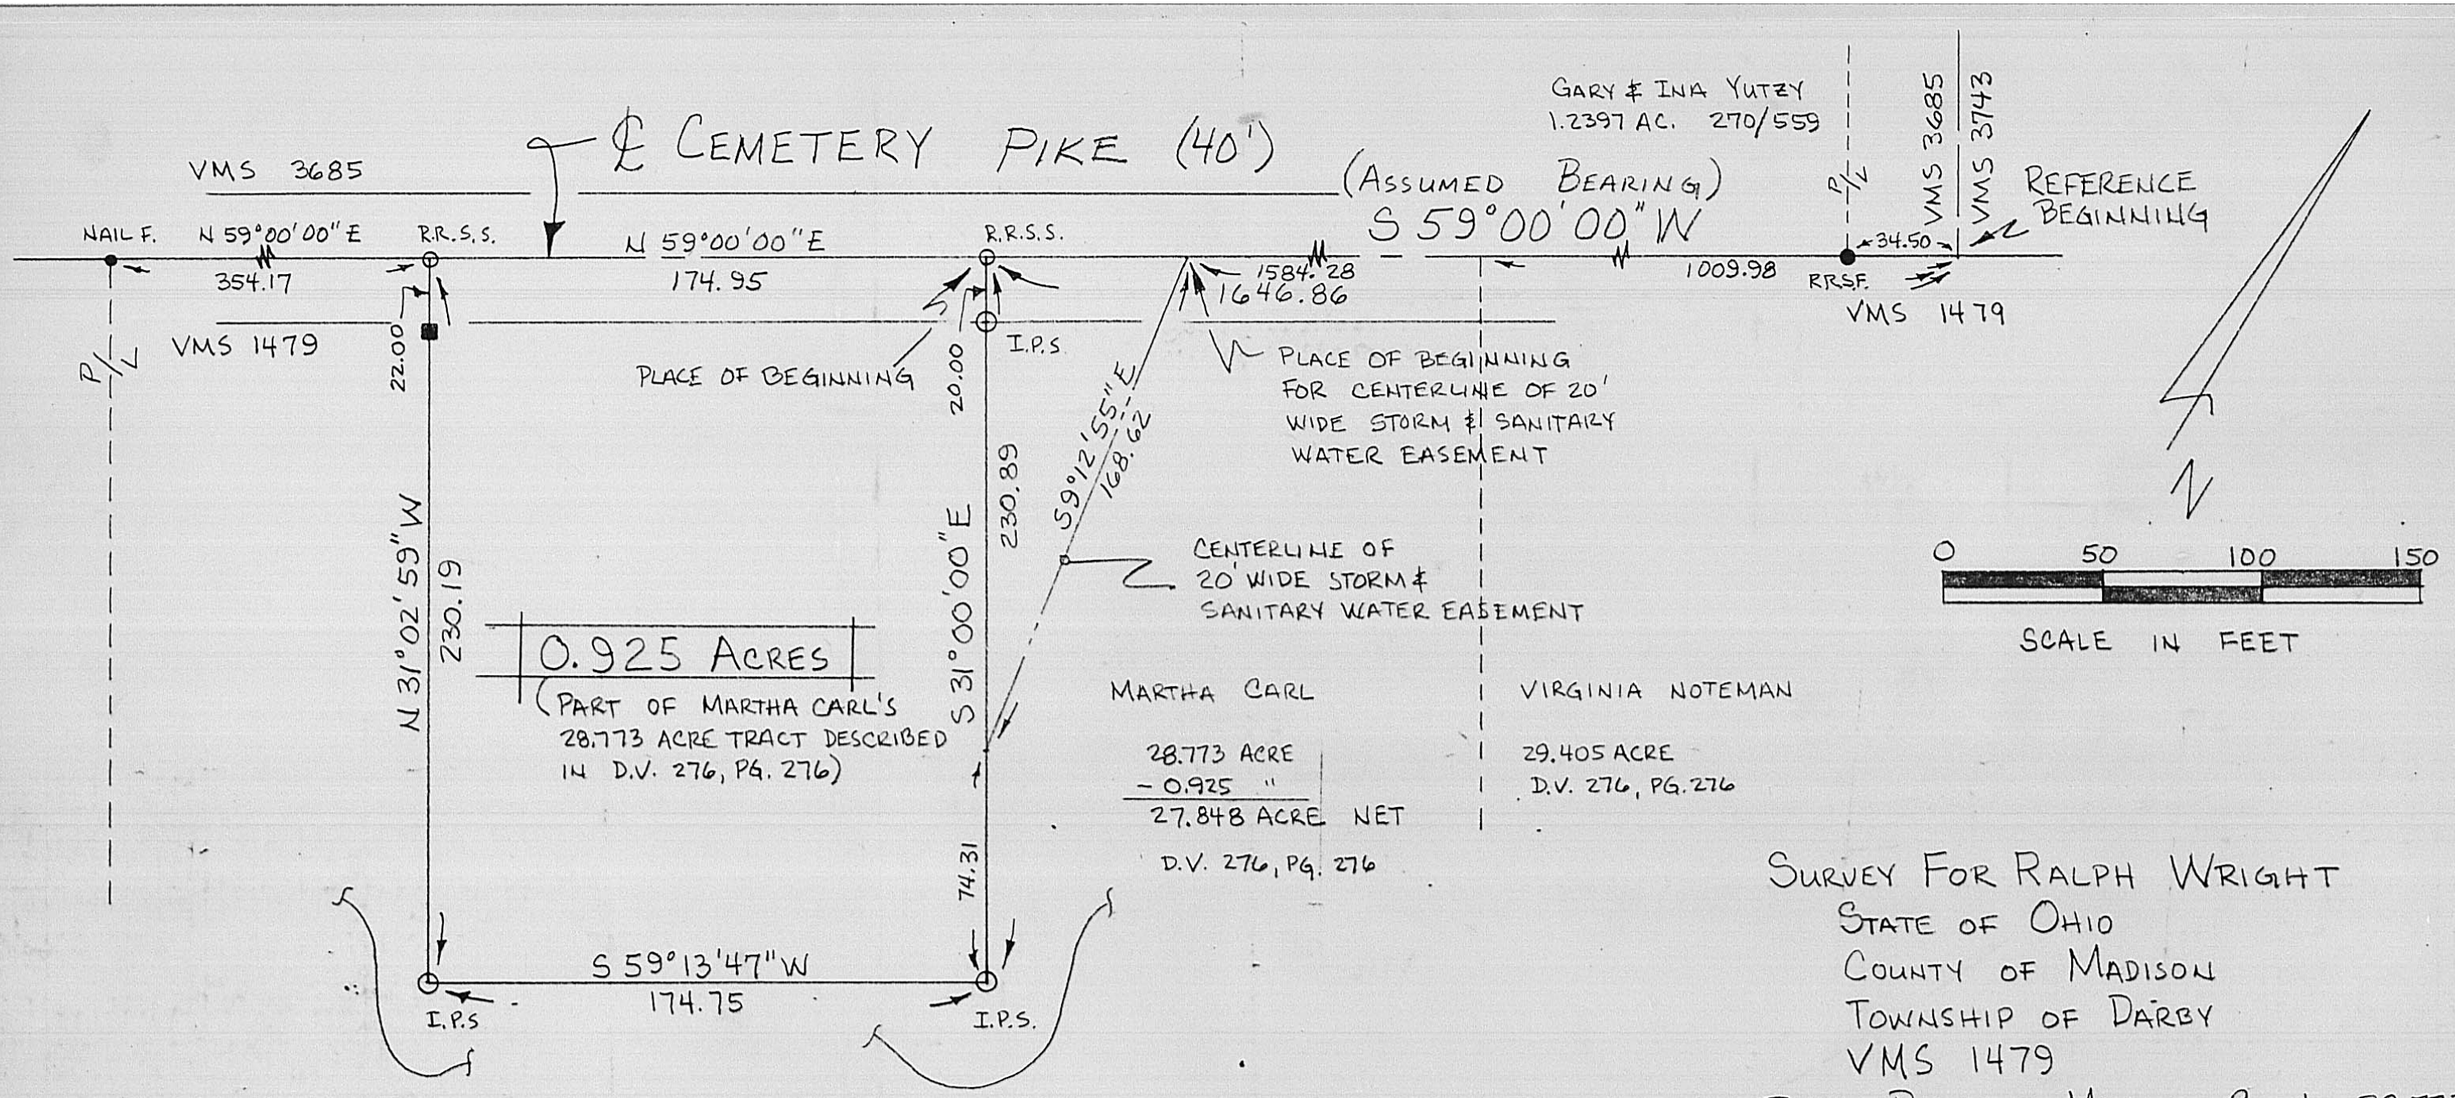

⊙ DENOTES IRON PIN SET 5/8" X 30" REROD WITH I.D. CAP MARKED "CLAPSADDLE, R.S.#6140.

BEARINGS SHOWN HEREON ARE BASED ON AN ASSUMED MERIDIAN AND ARE USED TO INDICATE ANGLES ONLY

SURVEY FOR RALPH WRIGHT

STATE OF OHIO
COUNTY OF MADISON
TOWNSHIP OF DARBY
VMS 1479

BEING PART OF MARTHA CARL'S 28.773 ACRE TRACT DESCRIBED IN D.V. 276, PG. 276.

PAUL R. CLAPSADDLE & ASSOCIATES
ENGINEERS & SURVEYORS
19019 W. DARBY RD.
MARYSVILLE, OHIO 43040
(513) 747-2599

STATE OF OHIO
PAUL R. CLAPSADDLE
6140
REGISTERED SURVEYOR

DRAWN BY: PRC	CHECKED BY: PRC

I HEREBY CERTIFY THAT THE HEREON PLATTED PROPERTY WAS MEASURED TO ACCEPTABLE SURVEY STANDARDS.

Paul R. Clapsaddle — May 6, 1989

PAUL R. CLAPSADDLE R.S.#6140 — DATE

43-89

FILENAME WRIGHT.589 — 0189