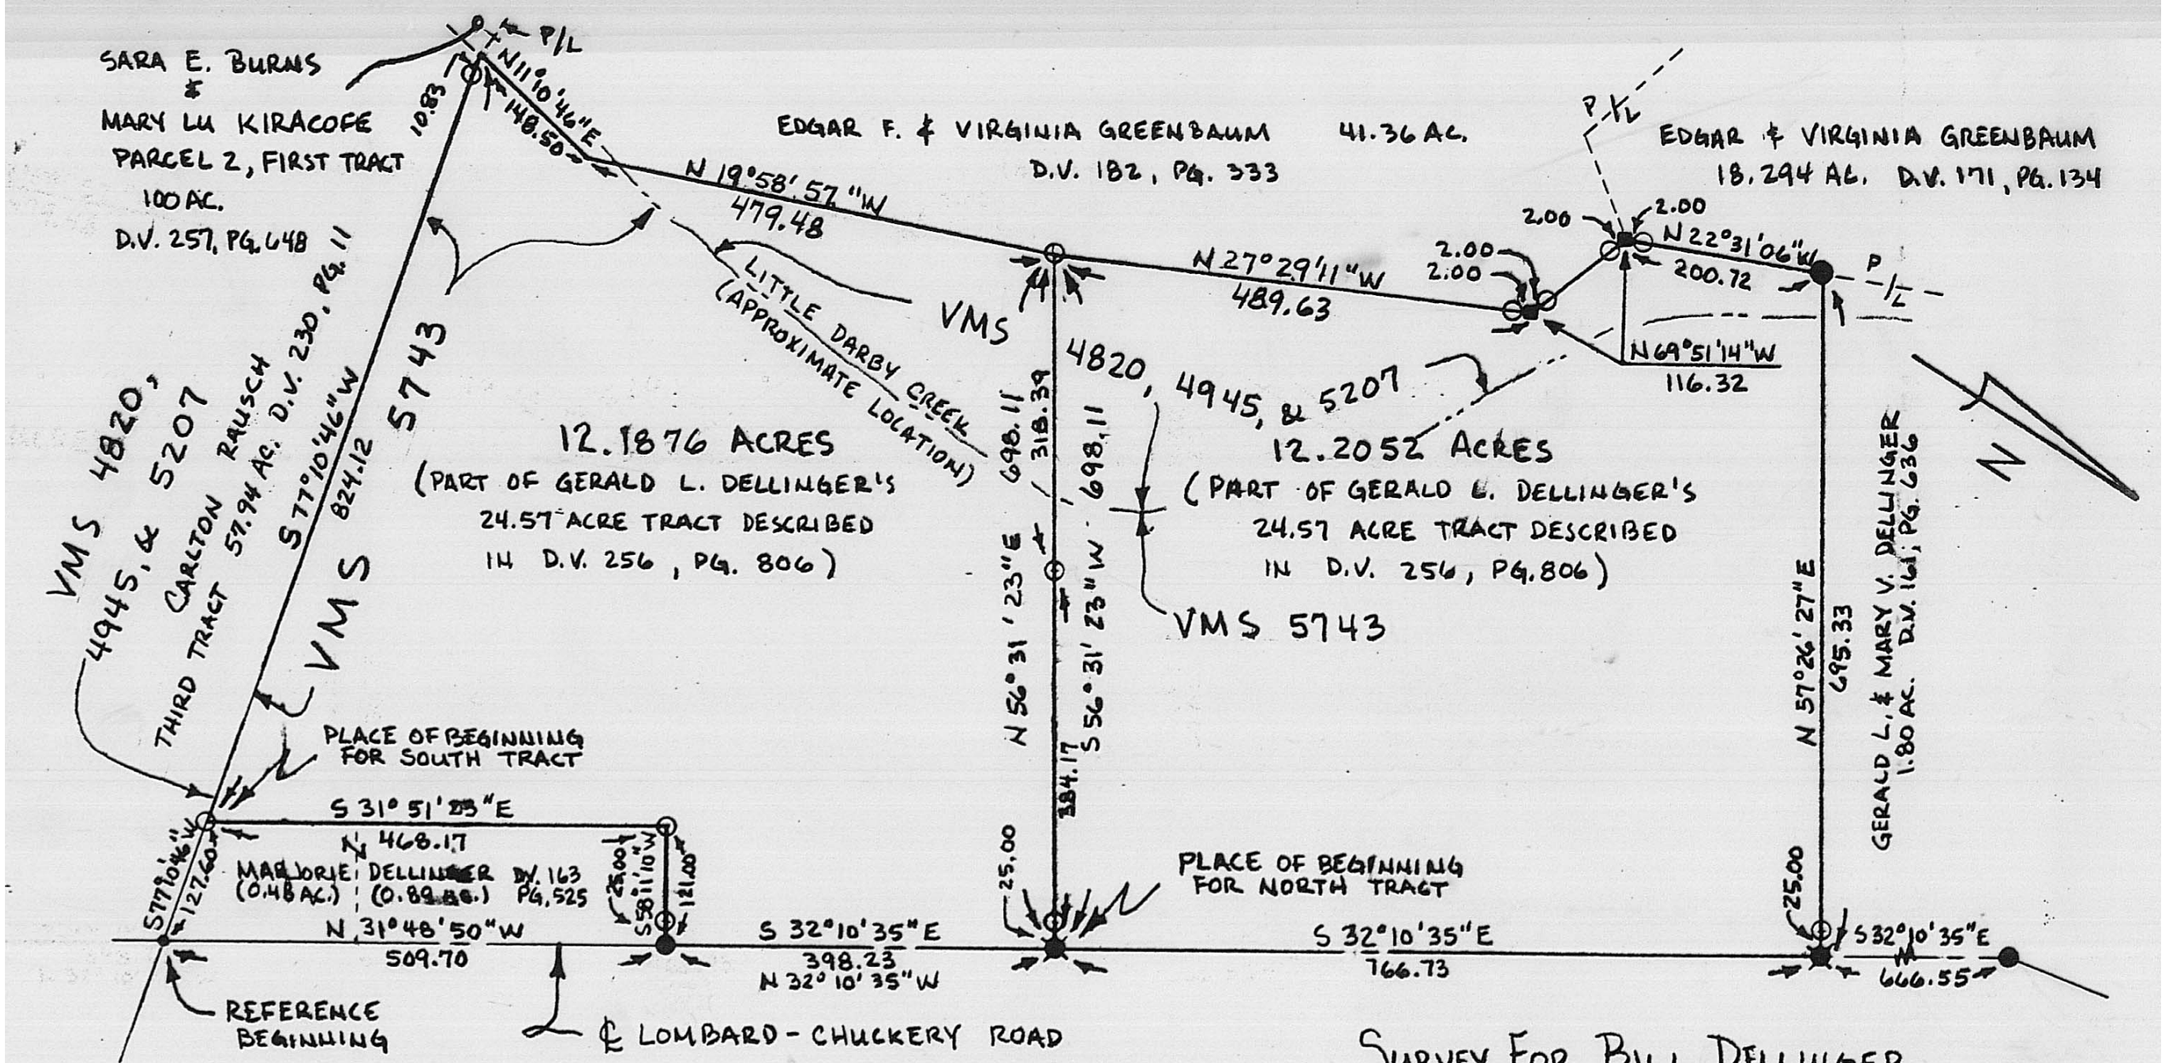

- • NAIL FOUND
- ● IRON PIN FOUND
- ✱ RAILROAD SPIKE SET
- ● 2" IRON PIPE FOUND
- ■ WOOD POST FOUND
- ○ IRON PIN SET 5/8"x30" REROD SET WITH I.D. CAP MARKED "CLAPSADDLE, R.S.# 6140."

REFERENCE DEEDS SHOWN ON PLAT

BEARINGS SHOWN HEREON ARE BASED ON AN ASSUMED MERIDIAN AND ARE USED TO DENOTE ANGLES ONLY.

0 100 200 300

SCALE IN FEET

REVISED 12-10-88

STATE OF OHIO
PAUL R. CLAPSADDLE 6140
REGISTERED SURVEYOR

SURVEY FOR BILL DELLINGER

PIKE TWP., MADISON COUNTY, OHIO

VMS 5743 & VMS 4820, 4945, & 5207

BEING A SPLIT OF ALL OF GERALD L. DELLINGER'S 24.57 ACRE TRACT DESCRIBED IN D.V. 256, PG. 806

I HEREBY CERTIFY THAT THE HEREON PLATTED PROPERTY WAS MEASURED TO ACCEPTABLE SURVEY STANDARDS.

Paul R. Clapsaddle

PAUL R. CLAPSADDLE, R.S. #6140
19019 W. DARBY RD.
MARYSVILLE, OHIO 43040
(513) 747-2599

60-89

60-8