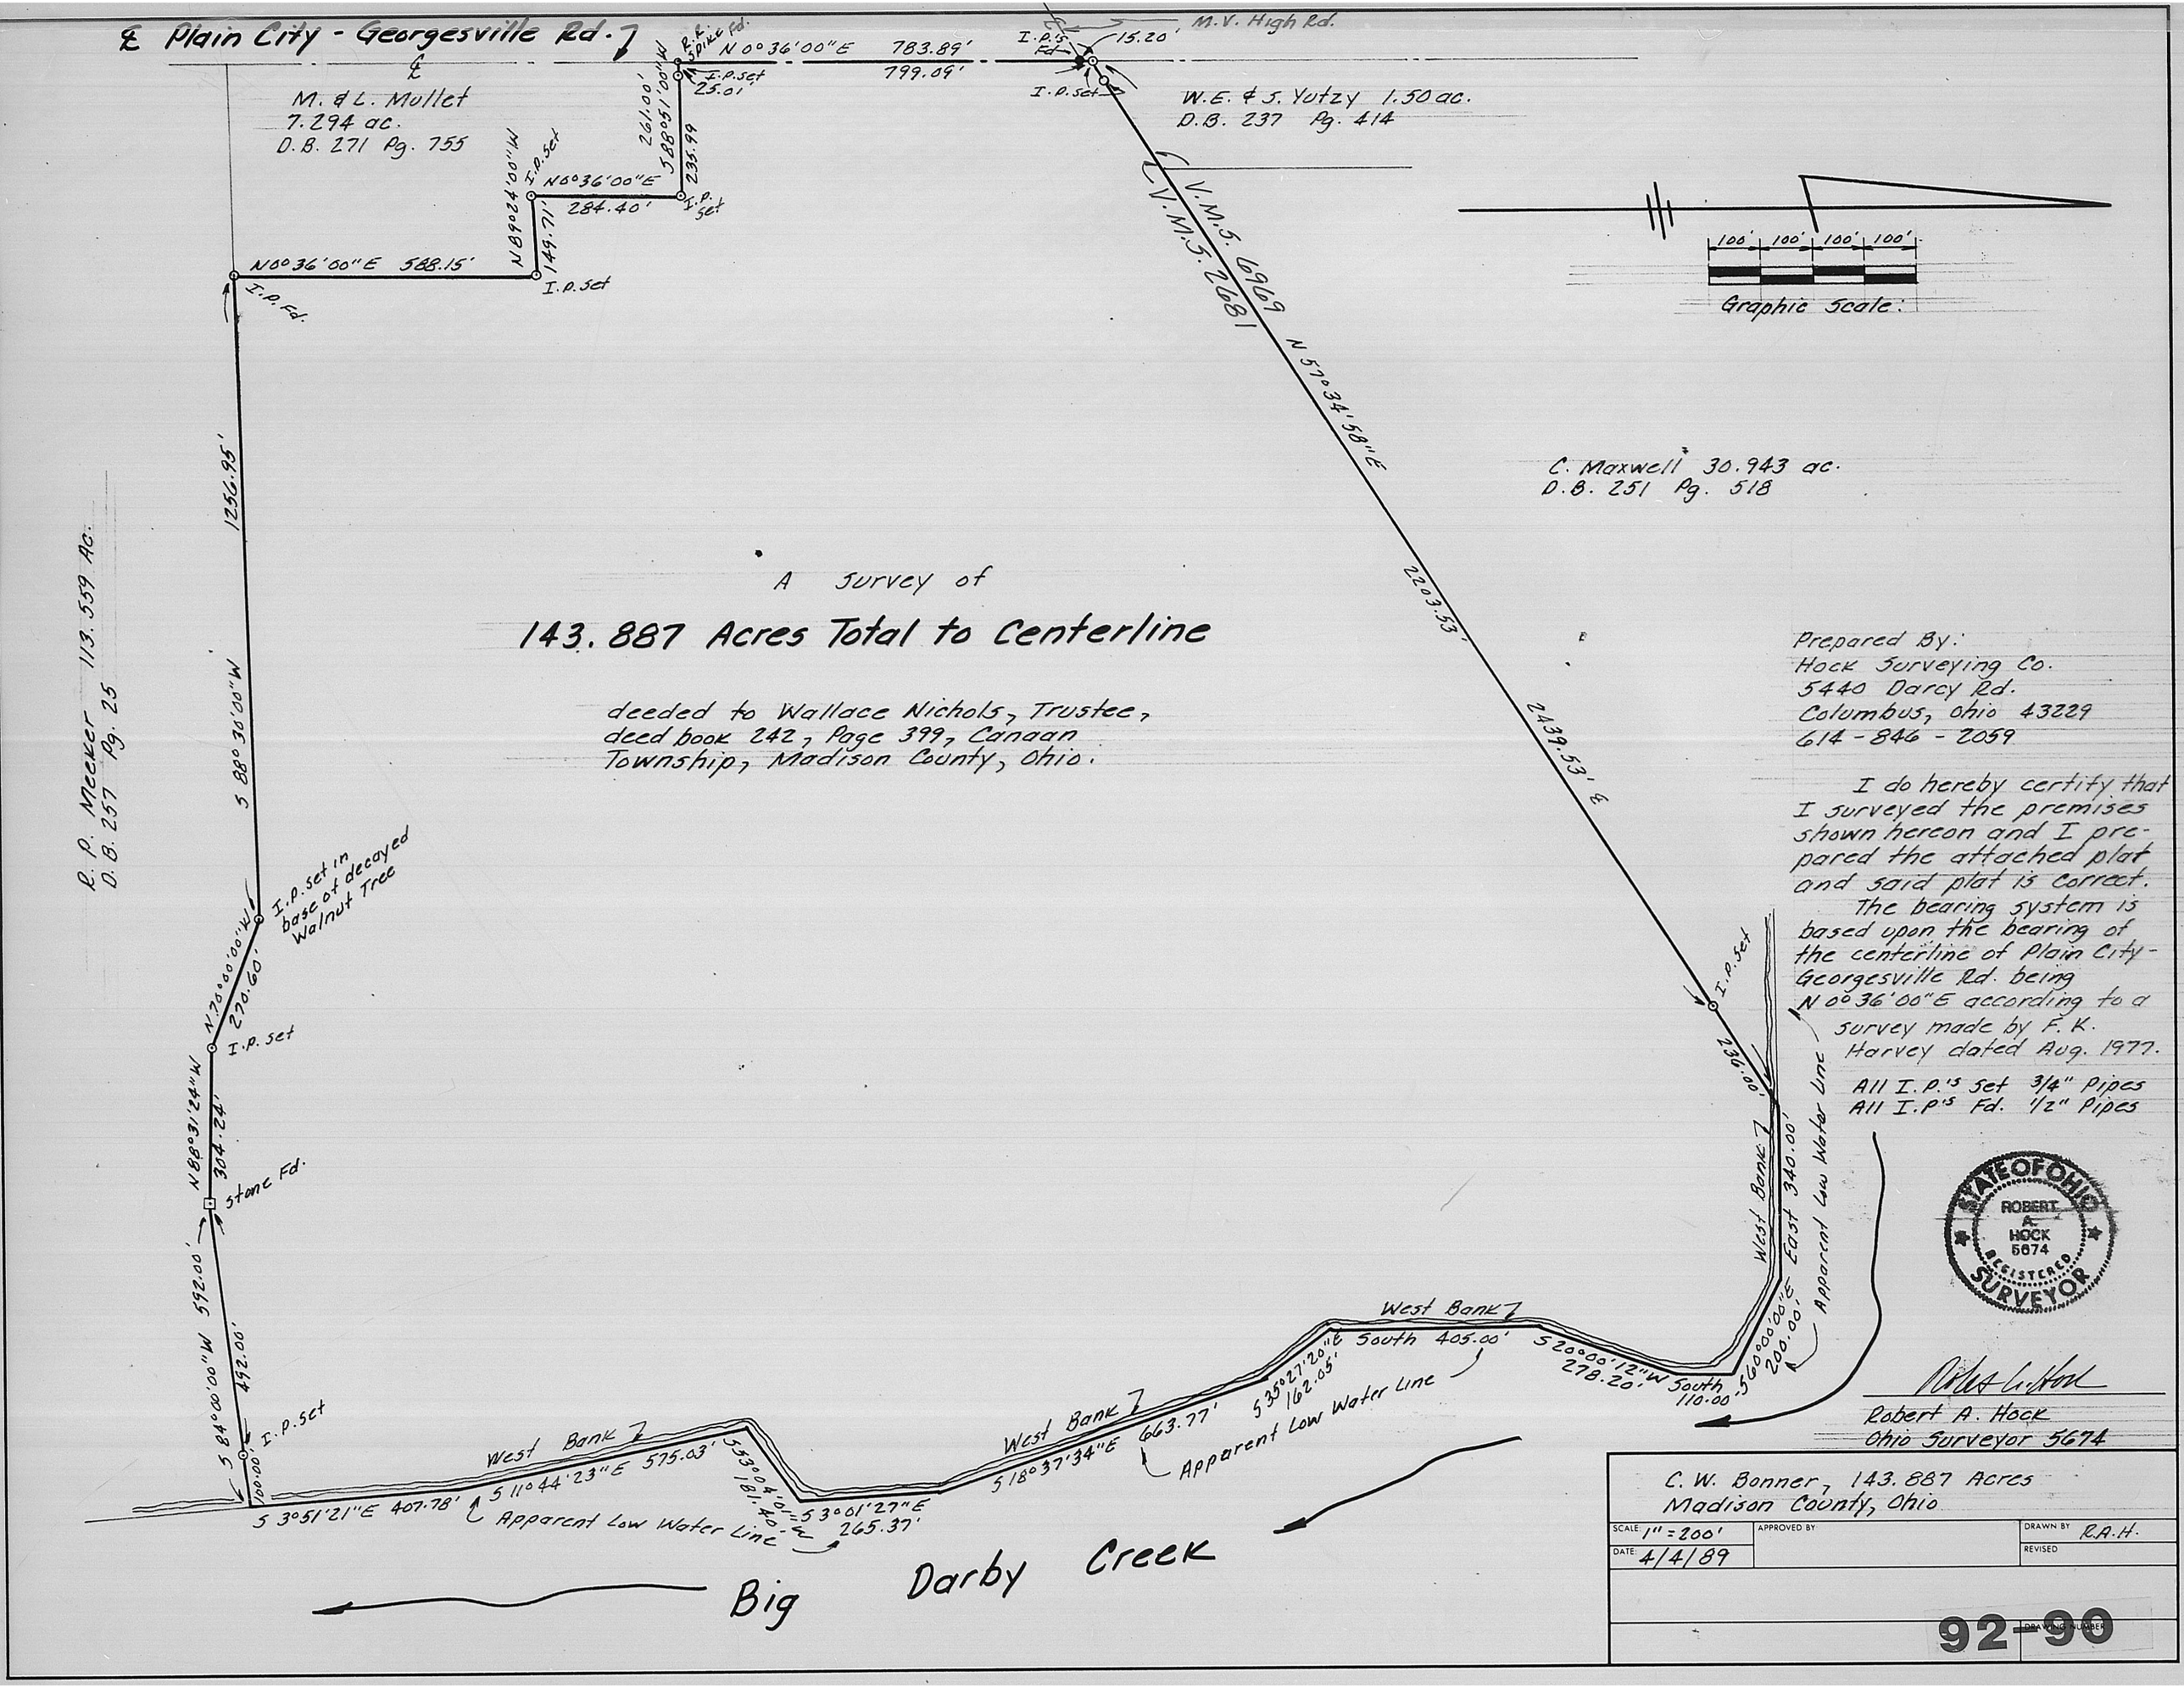

A Survey of

143.887 Acres Total to Centerline

deeded to Wallace Nichols, Trustee, deed book 242, Page 399, Canaan Township, Madison County, Ohio.

Prepared By:
Hock Surveying Co.
5440 Darcy Rd.
Columbus, Ohio 43229
614-846-2059

I do hereby certify that I surveyed the premises shown hereon and I prepared the attached plat and said plat is correct.

The bearing system is based upon the bearing of the centerline of Plain City-Georgesville Rd. being N 0°36'00"E according to a survey made by F.K. Harvey dated Aug. 1977.

All I.P.'s Set 3/4" Pipes
All I.P.'s Fd. 1/2" Pipes

STATE OF OHIO
ROBERT A. HOCK
5674
REGISTERED
SURVEYOR

Robert A. Hock
Ohio Surveyor 5674

C. W. Bonner, 143.887 Acres
Madison County, Ohio

SCALE: 1" = 200'	APPROVED BY	DRAWN BY R.A.H.
DATE: 4/4/89		REVISED
		DRAWING NUMBER

92-90