TRANSFER PLAT

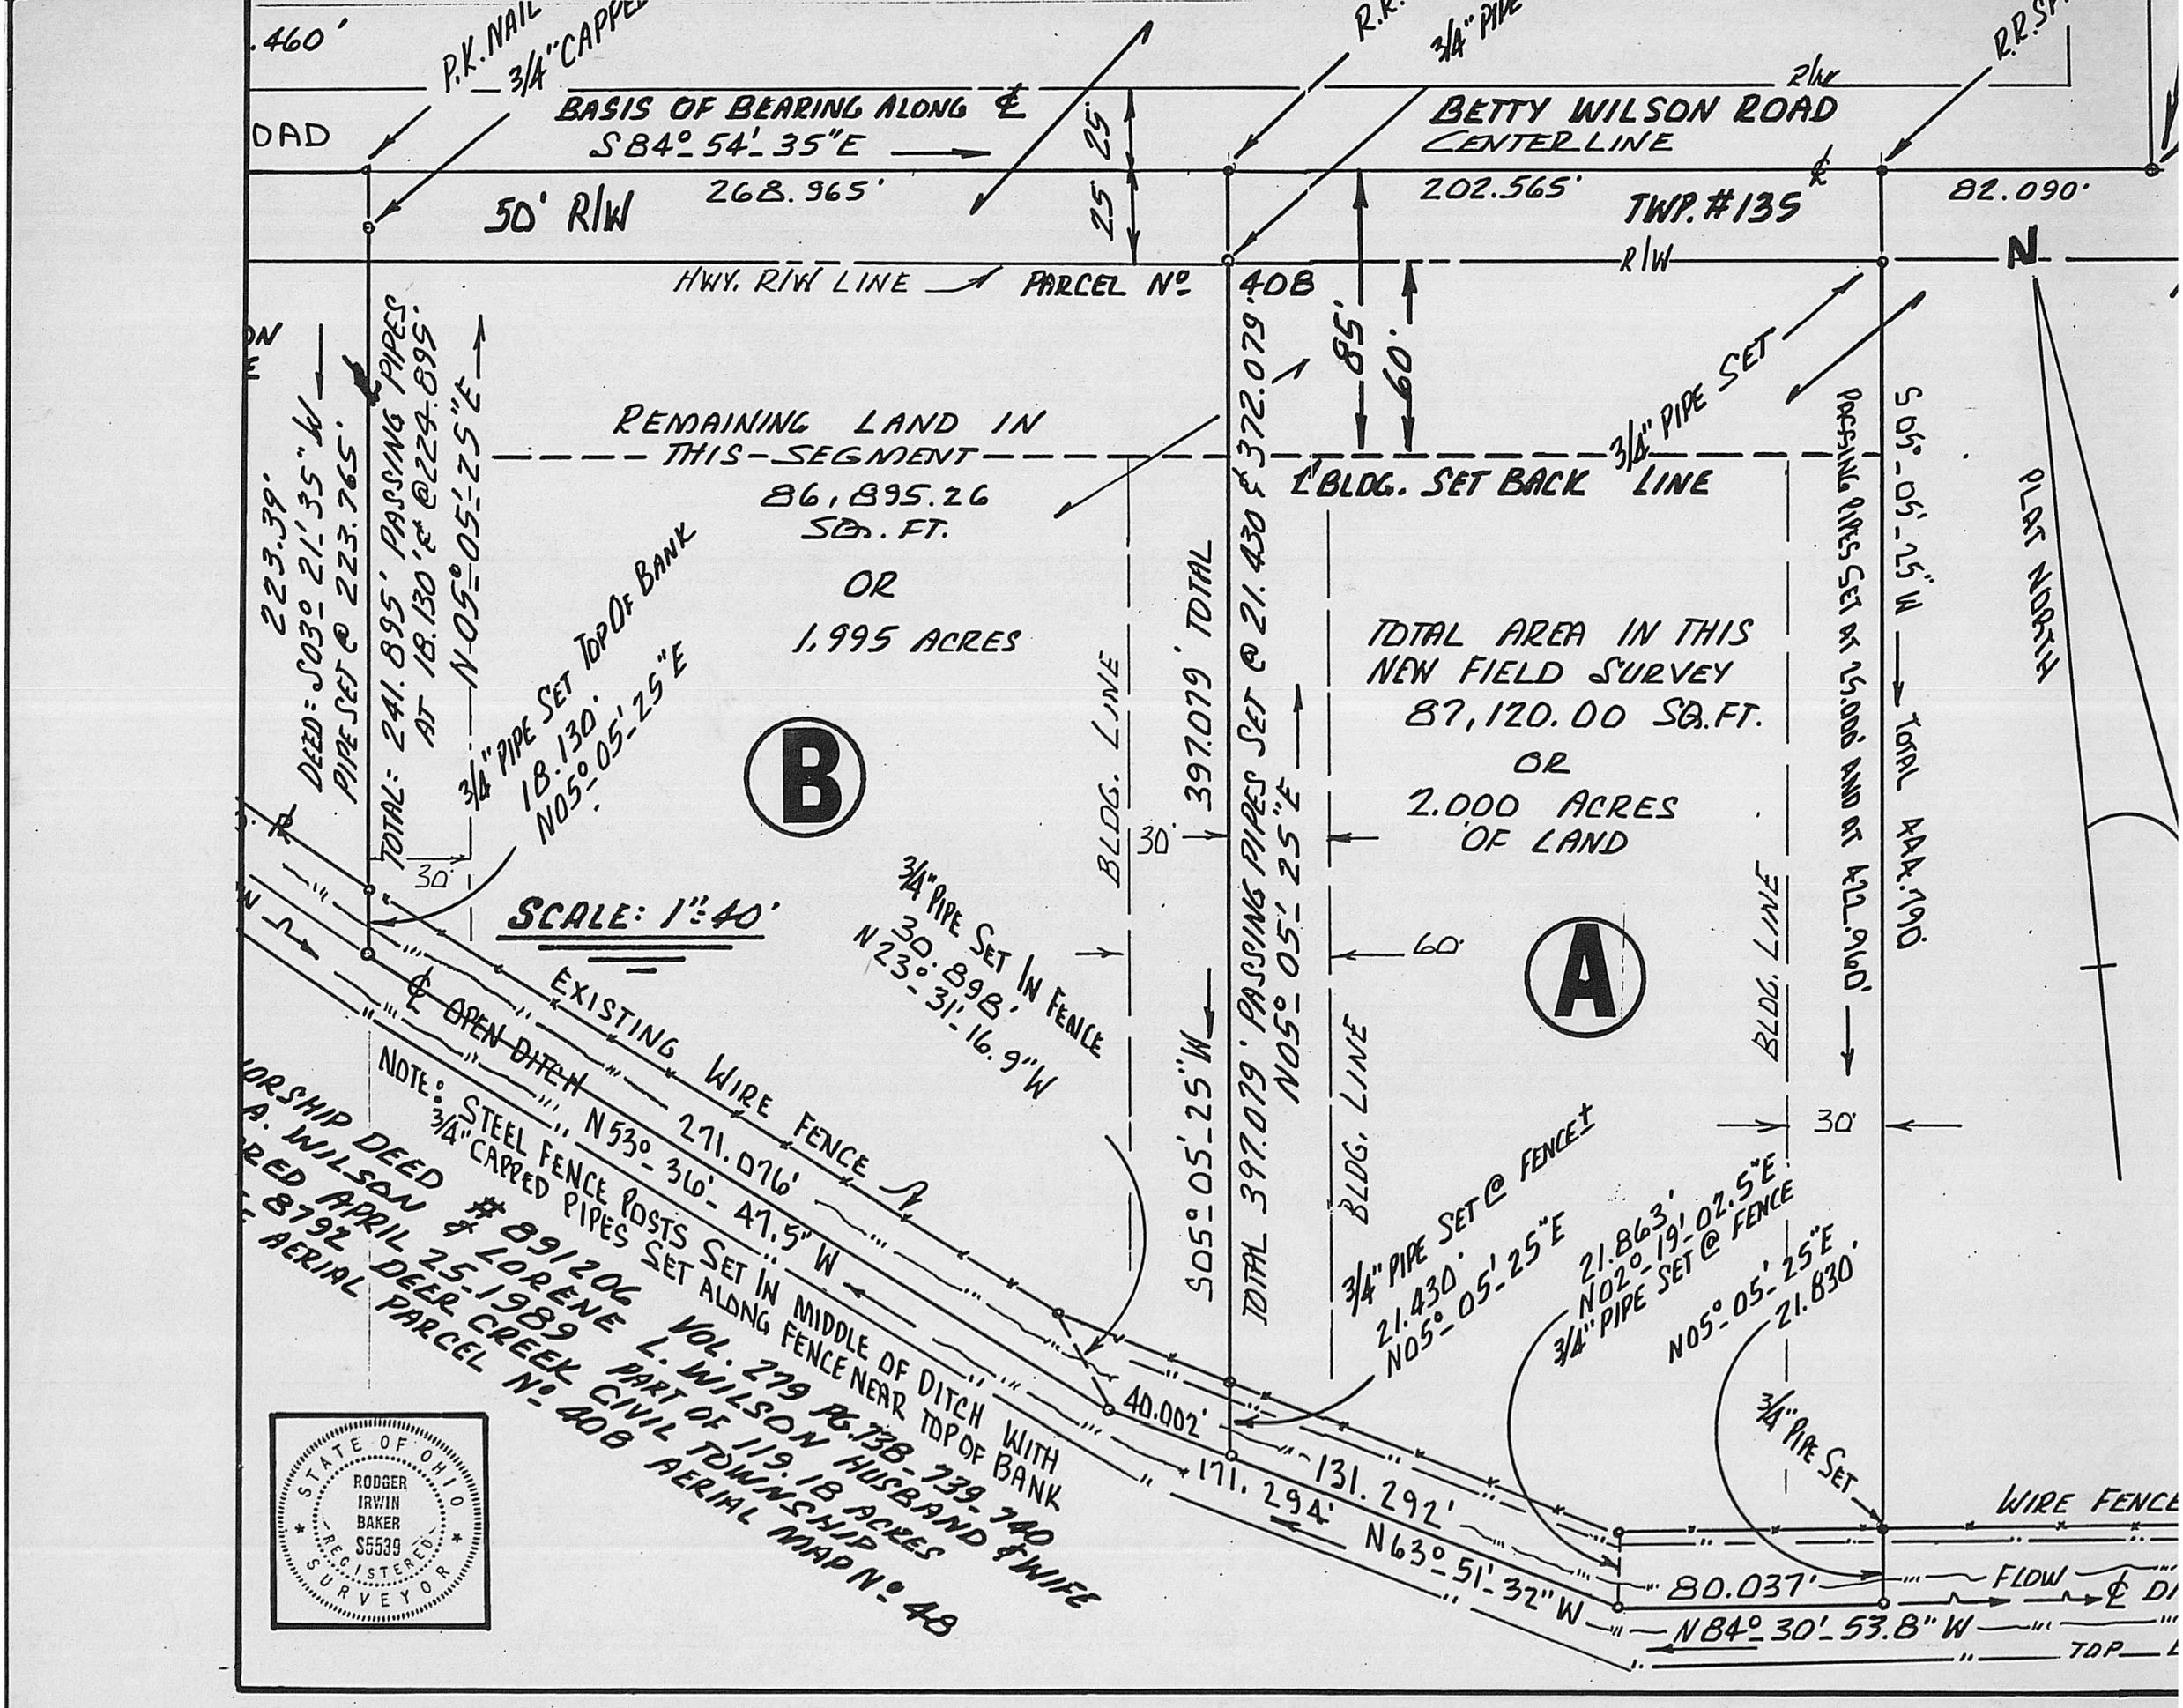

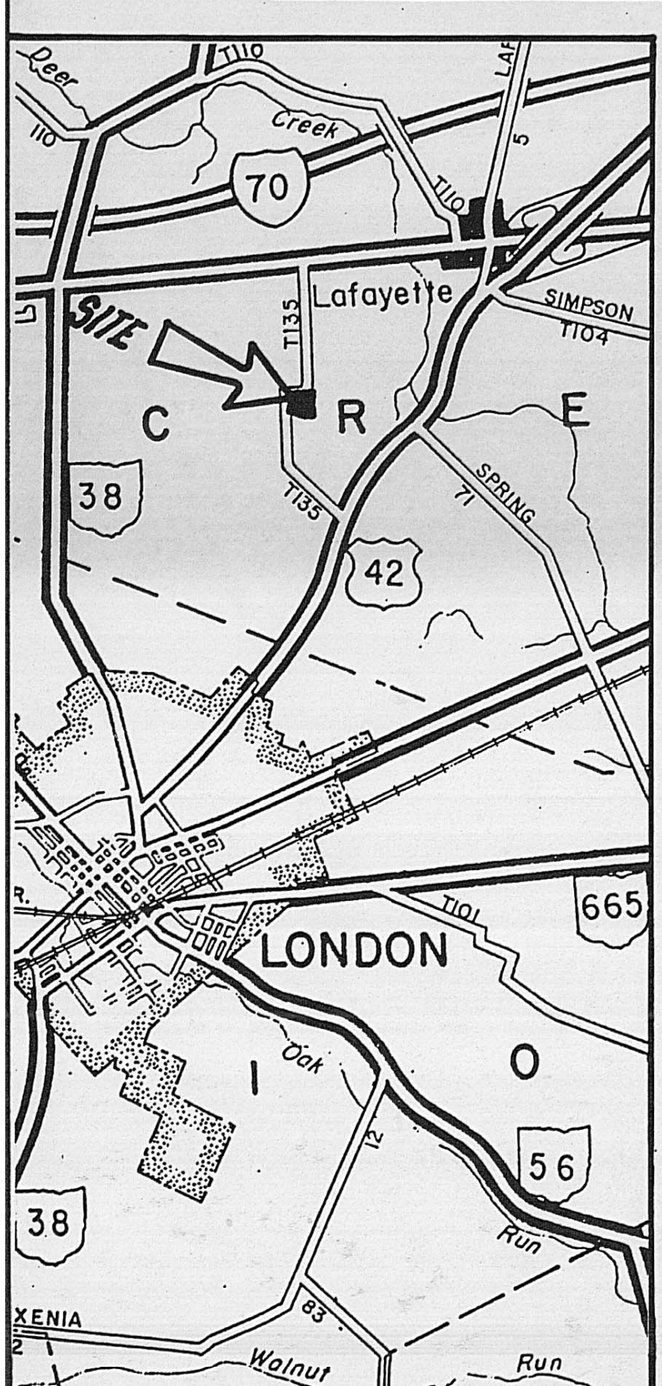

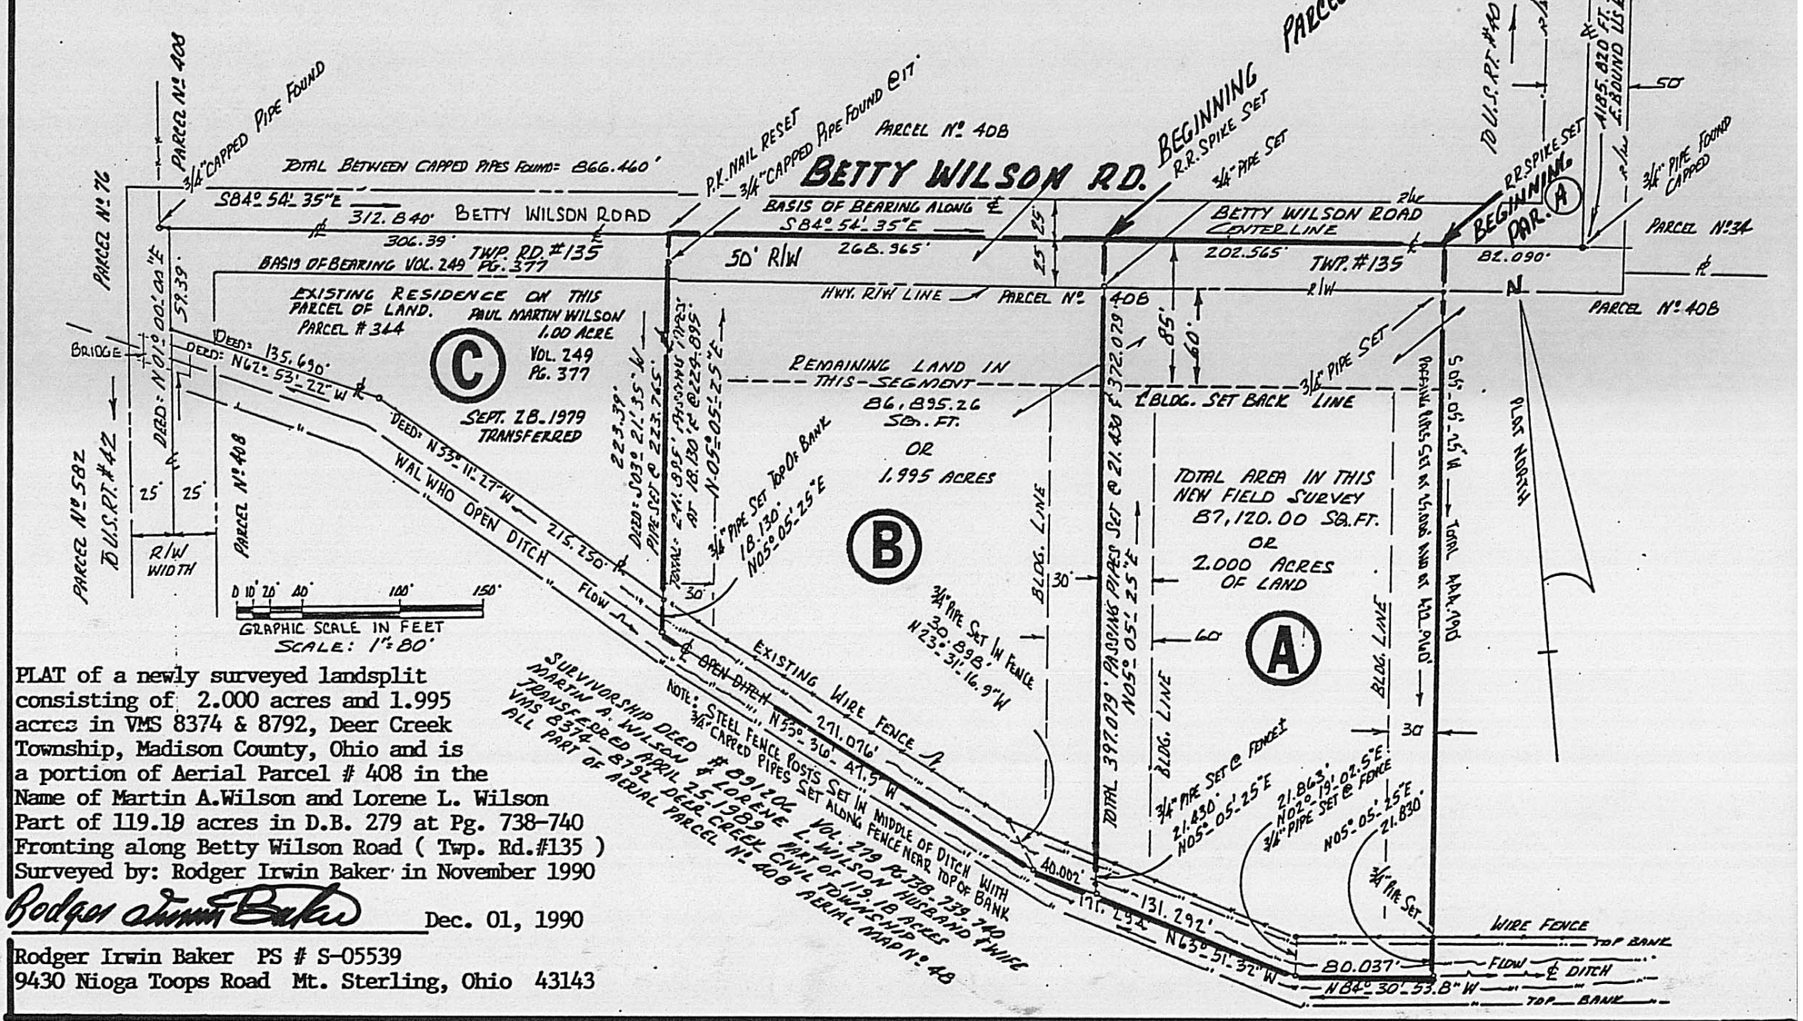

PLAT of a newly surveyed landsplit consisting of 2.000 acres and 1.995 acres in VMS 8374 & 8792, Deer Creek Township, Madison County, Ohio and is a portion of Aerial Parcel # 408 in the Name of Martin A.Wilson and Lorene L. Wilson Part of 119.18 acres in D.B. 279 at Pg. 738-740 Fronting along Betty Wilson Road (Twp. Rd.#135) Surveyed by: Rodger Irwin Baker in November 1990

Rodger Irwin Baker Dec. 01, 1990

Rodger Irwin Baker PS # S-05539
9430 Nioga Toops Road Mt. Sterling, Ohio 43143

FIELD SURVEY ALONG BETTY WILSON ROAD, TWP. RD. Nº 135, PT. OF 119.18 ACRES
VMS 8374-8792 DEER CREEK TOWNSHIP, MADISON COUNTY, AERIAL PAR. 408
STATE OF OHIO, FOR: MARTIN A. WILSON & LORENE L. WILSON
DEED REFERENCE: VOL. 279 PG. 738 TAX PARCEL Nº 05-00430.000

35-91