36-93

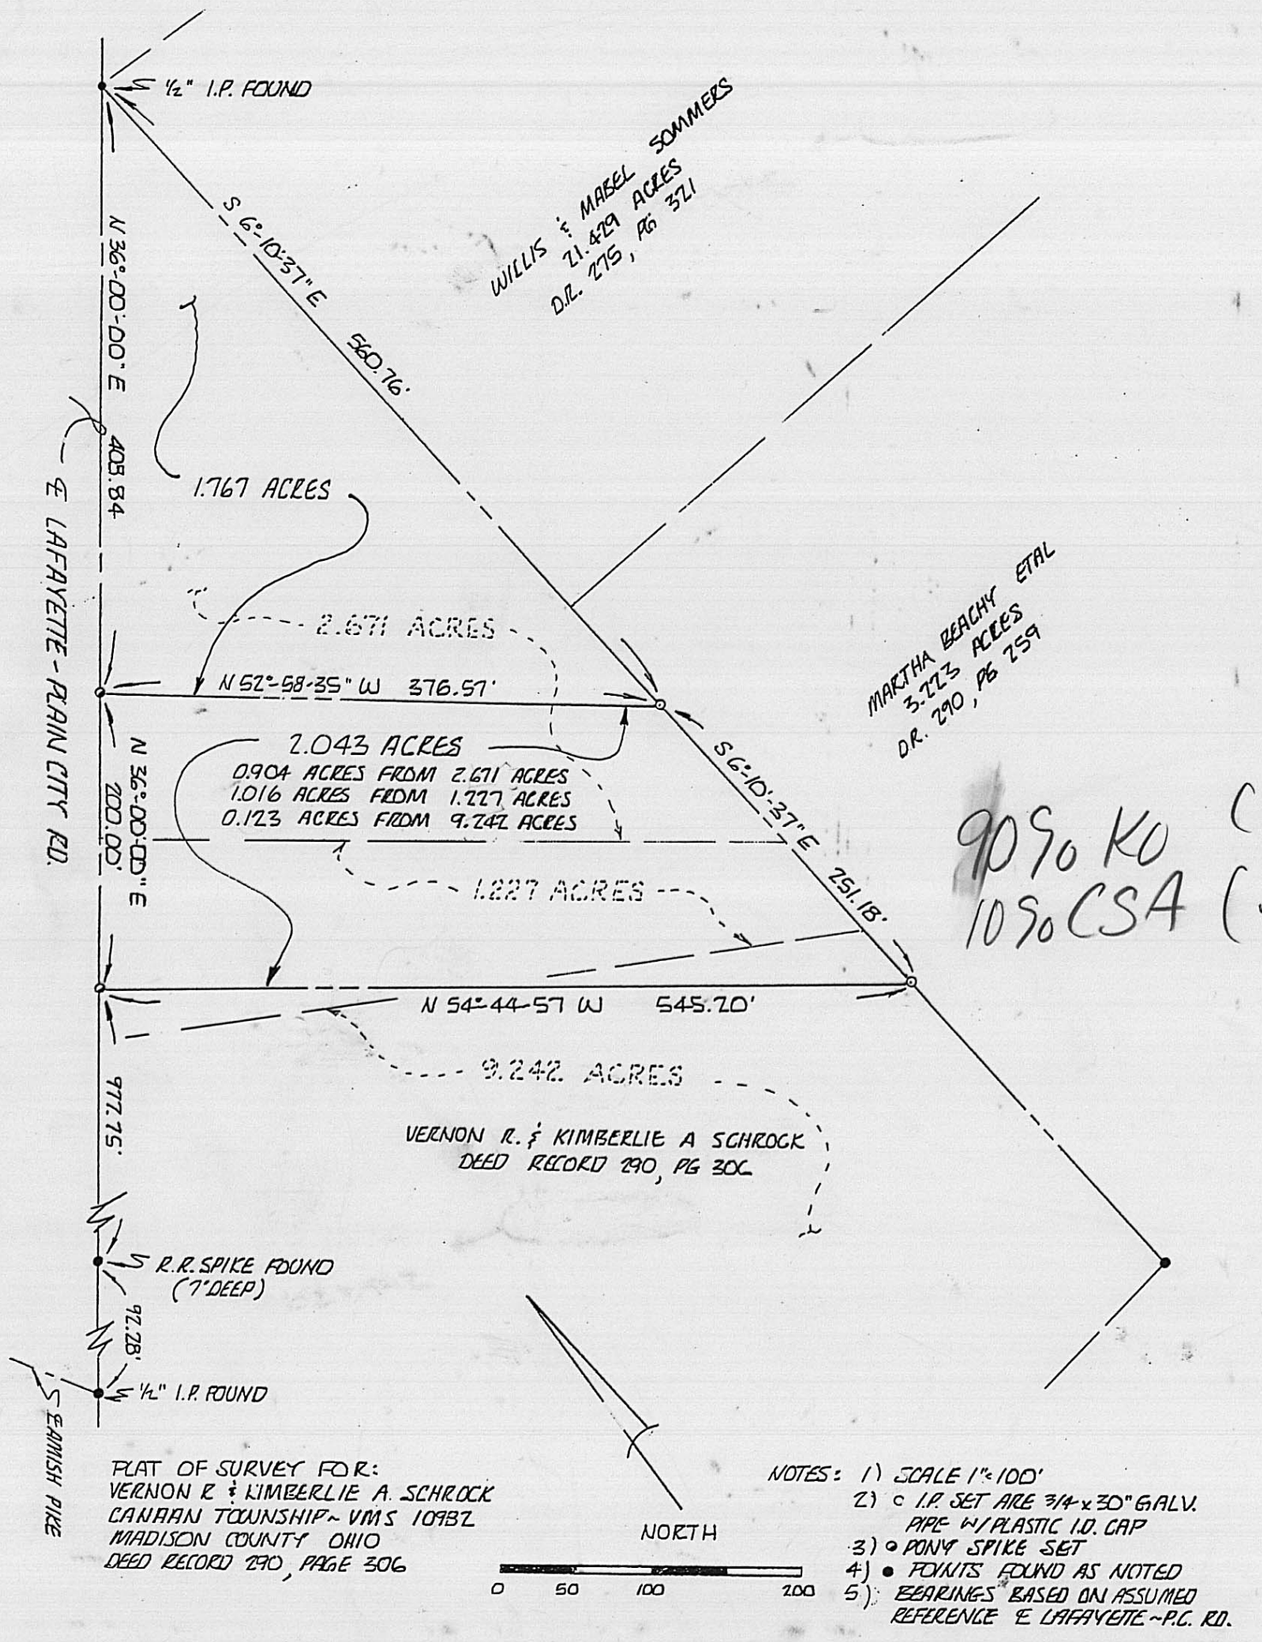

90% KO (1.839)
10% CSA (.204)

PLAT OF SURVEY FOR:
VERNON R. & KIMBERLIE A. SCHROCK
CANAAN TOWNSHIP ~ VMS 10982
MADISON COUNTY OHIO
DEED RECORD 290, PAGE 306

NOTES: 1) SCALE 1"=100'
2) ○ I.P. SET ARE 3/4"x30" GALV. PIPE W/ PLASTIC I.D. CAP
3) ⊙ PONY SPIKE SET
4) ● POINTS FOUND AS NOTED
5) BEARINGS BASED ON ASSUMED REFERENCE E LAFAYETTE~P.C. RD.

I HEREBY CERTIFY THAT THIS PLAT WAS PREPARED FROM AN ACTUAL FIELD SURVEY AND MONUMENTS WERE SET AS INDICATED.

MICHAEL R. FRIDAY LICENSED S-7014 STATE OF OHIO LAND SURVEYOR

MICHAEL R. FRIDAY P.S.
S-7014 NOV. 14 1992
JN 92-48

PRIDAY SURVEYING INC.
327 N. MAIN STREET
P.O. BOX 192
MARYSVILLE OH. 513-642-3400

1.767 ACRES & 2.043 ACRES
CANAAN TOWNSHIP ~ VMS 10982
MADISON COUNTY, OHIO

NOV. 14 1992 JN 92-48