original mailed to W.B. Culp - W. Jeff. June 6 - 1924.

Mc KINLEY TERRACE ADDITION

SURVEYED & PLATTED
BY
THE JENNINGS LAWRENCE CO.
CIVIL & MUNICIPAL ENGINEERS
COLUMBUS - O.

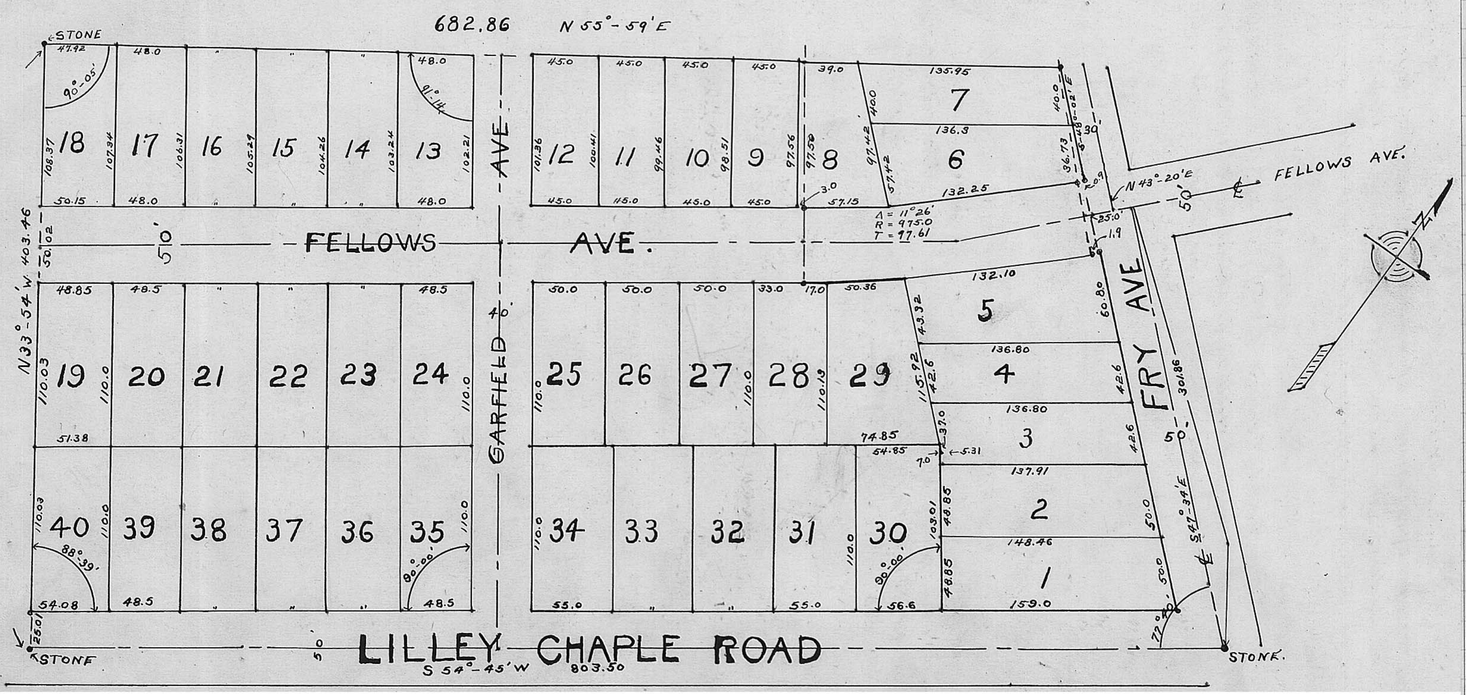

We, the undersigned, the Gahanna Bank Company by F.M. Morrison its president and K.E. Dawson its Cashier, do hereby certify that the annexed plat correctly represents our Mc Kinley - Terrace addition, it being a sub-division of 6.81 acres in the Village of West Jefferson, Madison County, Ohio, and being the two tracts of land deeded to the Gahanna Bank Company, by E.E. Robison, Sheriff of said County, as the same is shown of record in Deed Book 94, page 207, Recorder's Office, Madison County, Ohio.

The dimensions of lots and widths of roads and avenues are shown on the plat in feet and decimal parts thereof. All roads and avenues ~~not heretofore~~ ~~dedicated~~ are hereby dedicated to public use as such forever.

witnesses:-
J.E. Campbell.

The Gahanna Bank Company,
By F.M. Morrison - President.
By - K.E. Dawson - Cashier.

State of Ohio:-
County of Madison, ss,

Before me, a notary public, in and for said County, personally came the above named Gahanna Bank Company, by F.M. Morrison, its President and K.E. Dawson, its Cashier, who acknowledged the signing of the foregoing certificate, to be their voluntary act and deed for the uses and purposes therein expressed.

In witness whereof, I have hereunto set my hand and affixed my official seal this —— day of —— 1924.

N.B. Mann,
(seal.) Notary Public.

Approved and accepted by ordinance No. 310, passed by the Council of the Village of West Jefferson, this 17th March 1924.

E.E. Gregg,
Clerk of village of West Jefferson.

Transferred this 20th day of March 1924.

Lamar P. Wilson,
County Auditor, Madison County, Ohio.

Filed this 20th day of March 1924.
Recorded this 4th day of June, 1924,
fee $5.50

Albert R. Coulter
County Recorder, Madison County, Ohio.

We hereby certify that the annexed plat is correct.
The Jennings Lawrence Co;
By F.W. Jennings - Pres.

Surveyed - B.J.S.
Drawn - W.J.H.
Checked - B.J.S.
K - 95.