Marjorie L. Egelhoff Subdivision of 6.320 Acres in London and Union Township Madison County, Ohio. Made for Marjorie L. Egelhoff - 1960
Deed Book 455 37 - Page 8 & 9 - Transferred: March 17, 1960 - Recorded: March 18, 1960 at 1616 P.M. - Recorded: March 18, 1960.
Norman K. Jones, Recorder.

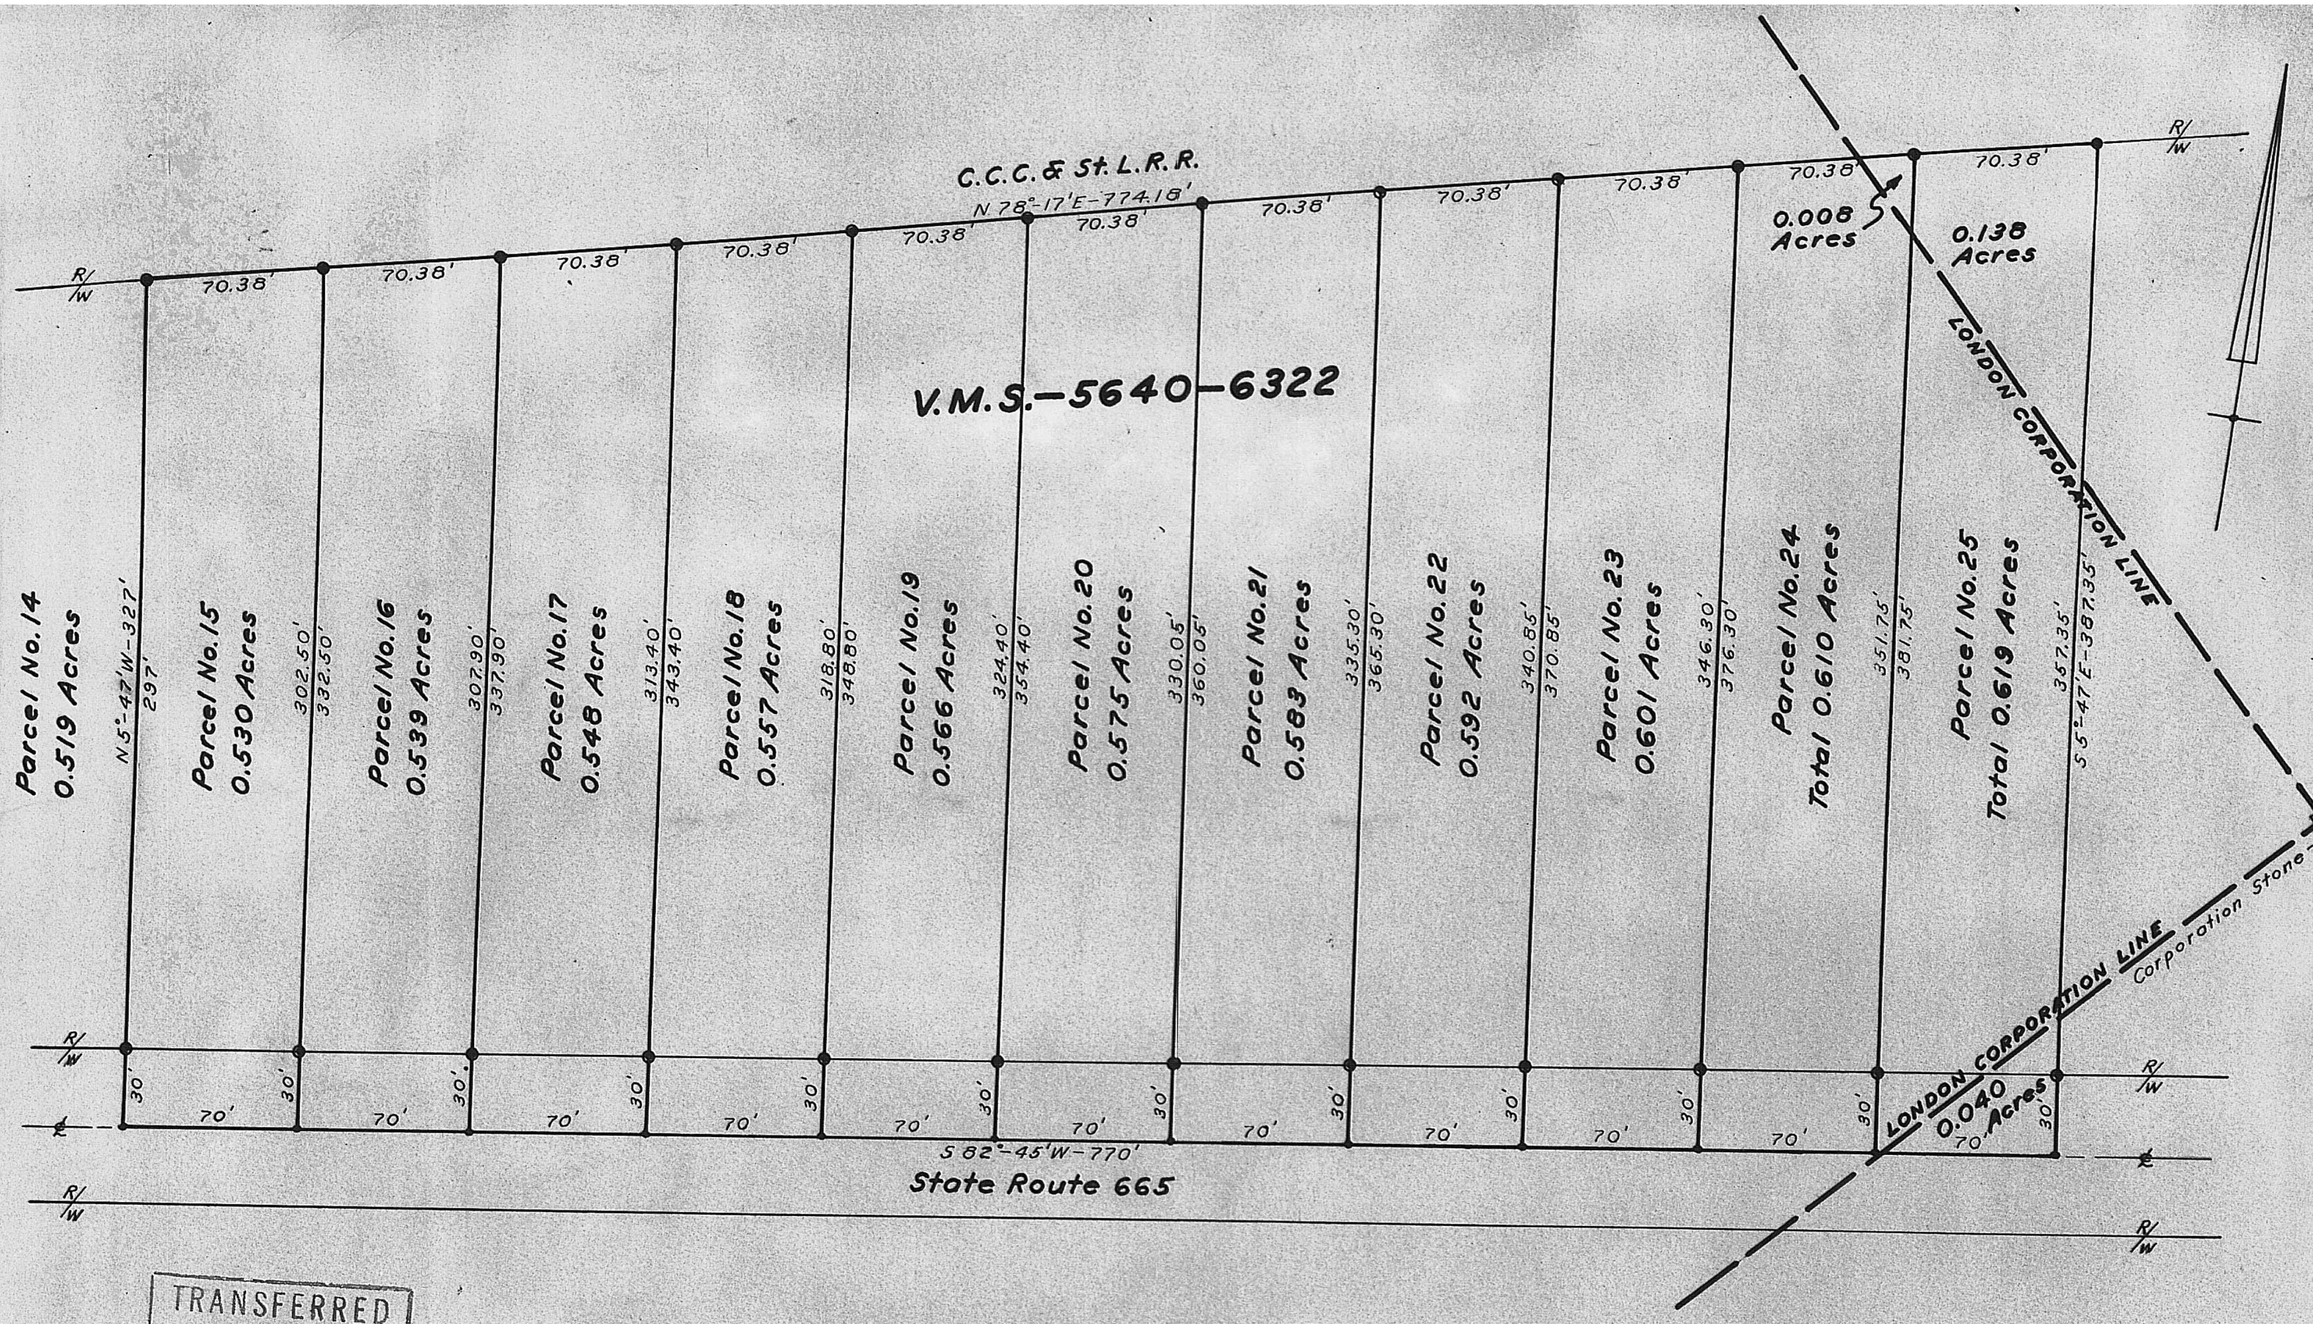

TRANSFERRED
Date March 17, 1960
FORREST R. HANSON, Auditor
MADISON COUNTY, OHIO
By Gladys M. Griffith Deputy

Note: Iron Pins at all points marked thus ●

Subdivision of 6.320 acres in London and Union Township, Madison County, Ohio, made for Marjorie L. Egelhoff—1960

Scale 1"= 40'

Edgar B. Lakes
Registered Engineer No. 5851