Jefferson

David Mortimor's

Addition.

Jefferson. David Mortimor's addition

West addition to the Town of Jefferson. In Madison County Ohio. Main Street being the Cumberland Road is Eighty feet in width and runs South eighty three degrees west all the other Streets are thirty three feet in width and runs parallel to or at right angles with Main Street Alleys are twelve feet in width and runs at right angles with Main Street Lot No 41 is 79 feet in front and one hundred and fifty feet Deep Lot No 18 is 145 feet in front and 150 Deep Lot No 17 is 179 feet in front and one hundred and fifty feet Deep. all the other lots are 50 feet in front and 150 feet Deep all the lots are at right angles with the Streets and Alley's.

David Mortimor. Proprietor

I hereby certify that the above Platt is a correct representation of said Addition to the town of Jefferson and that the above description of the demenctions of the Lots Streets and alleys is also correct and that a gray lime Stone of about 100 lb weight has been planted at the southeast corner of in Lot No 1 upon which (said Stone) the Survey of the lots are predicated Said platt includes part of Survey No 2836. July 1st 1835.

Henry Warner. Surveyor for Madison Cty.

The State of Ohio. Madison County, ss.

Before John W. Simpkins a Justice of the peace in and for the County aforesaid. Personally appeared David Mortimore and Acknowledged the signing and Marking of the within town plat for the express purposes therein intended by making said plat agreeably to the Statute made and provided in Such Case. Given under my hand and Seal this 5th Nov AD 1835.

John W. Simpkins J. P.

The above town Plat was Entered for record Nov 17th 1835 and Recorded Nov 25th 1835.

Original Record. Deed Book. Vol. 9. Page. 304.
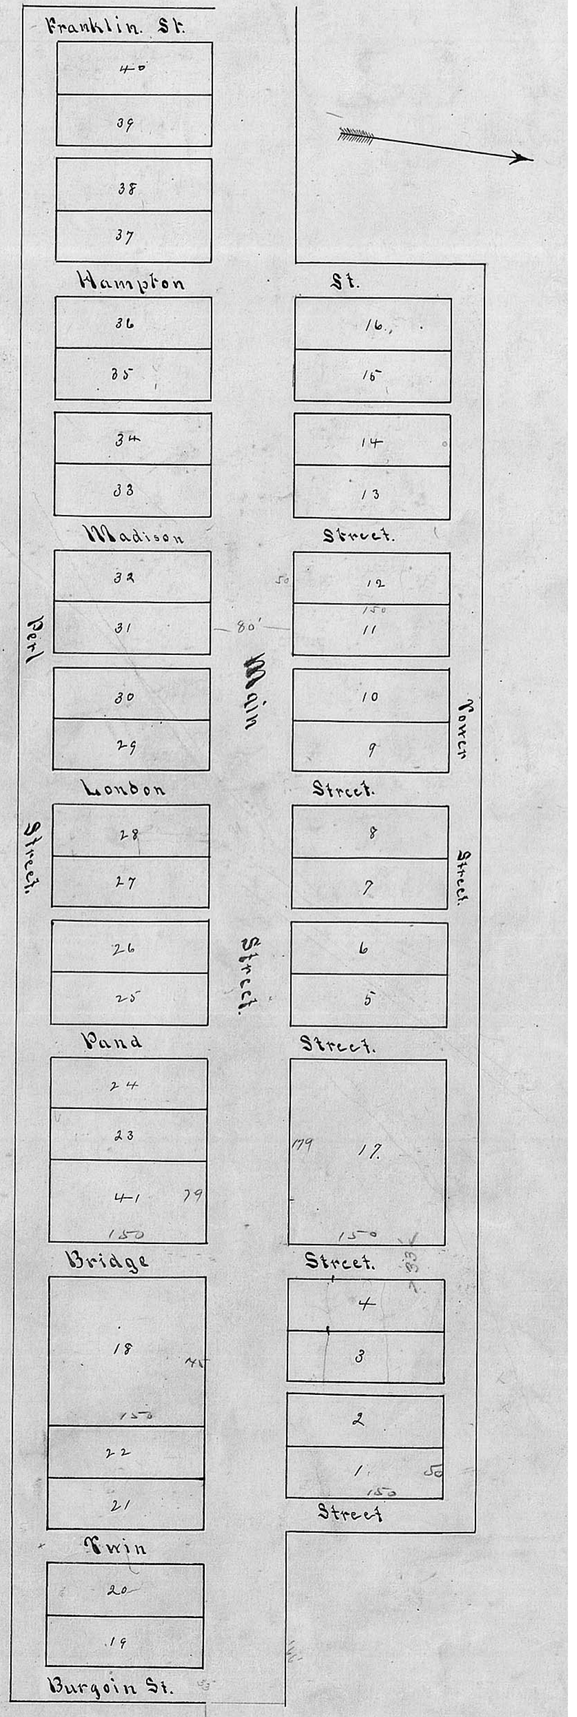
John Moore. R. M. C. O.