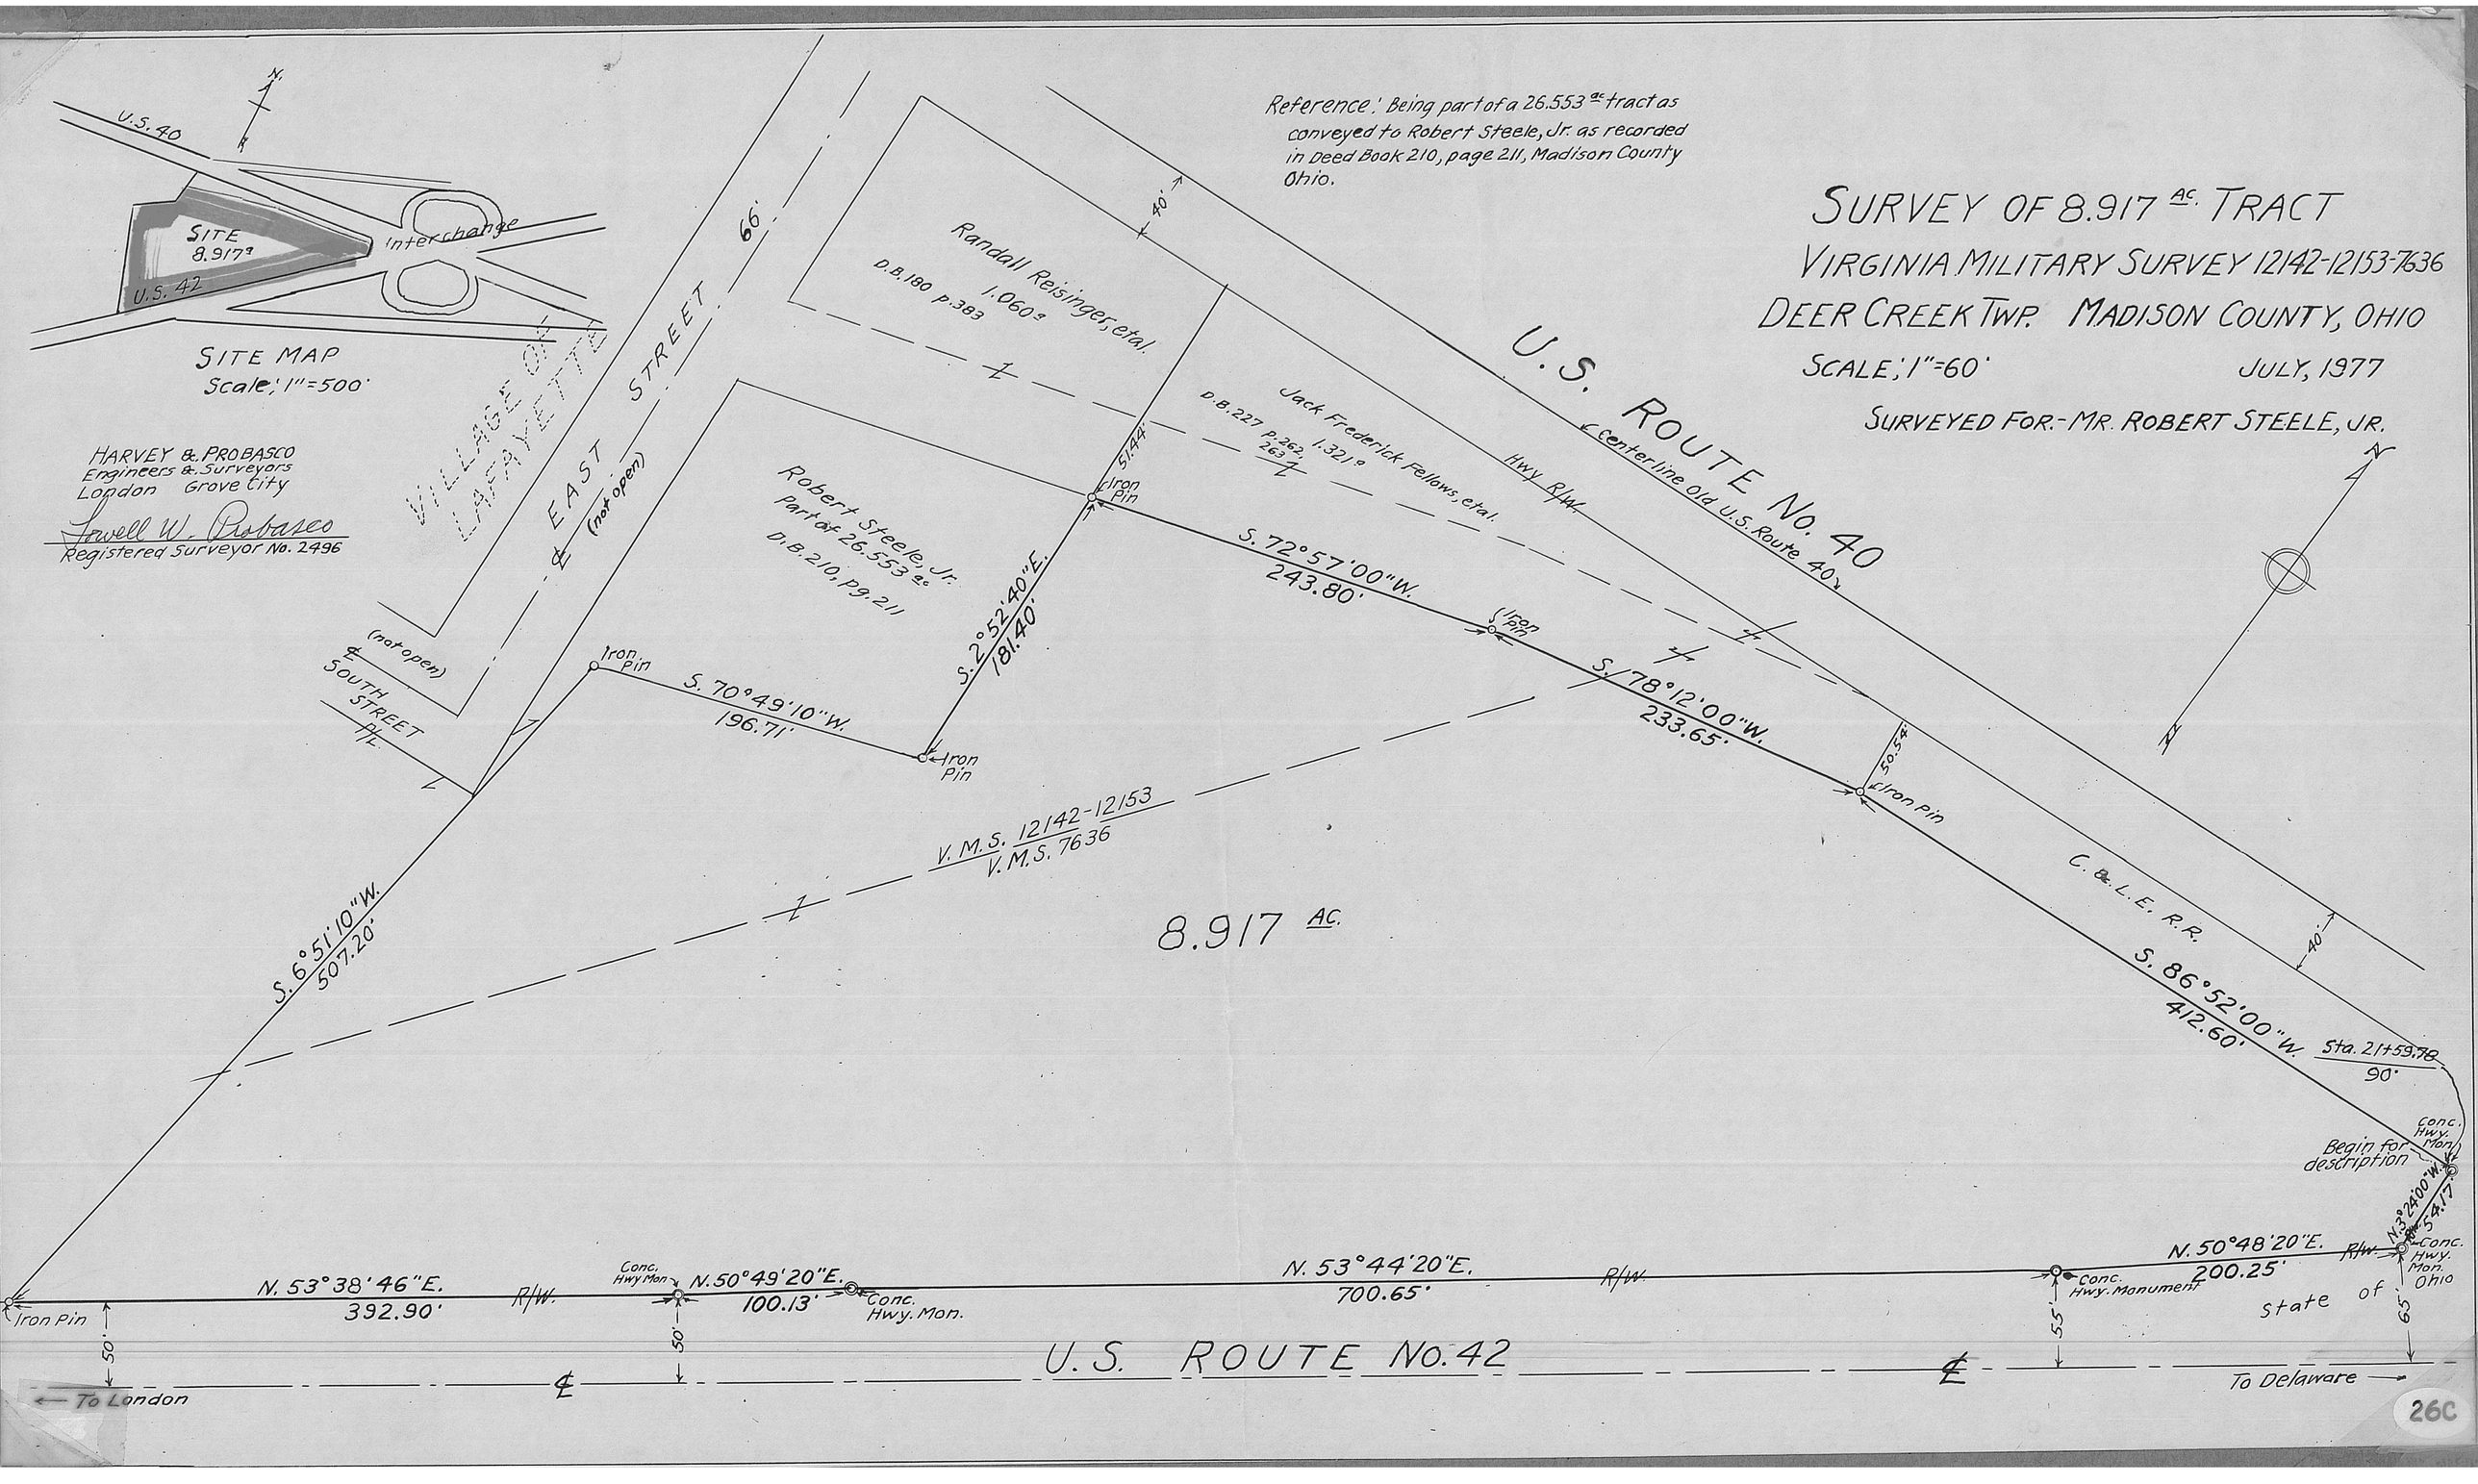

SURVEY OF 8.917 AC. TRACT
VIRGINIA MILITARY SURVEY 12142-12153-7636
DEER CREEK TWP. MADISON COUNTY, OHIO
SCALE: 1"=60'
JULY, 1977
SURVEYED FOR:- MR. ROBERT STEELE, JR.
Reference: Being part of a 26.553 ac tract as conveyed to Robert Steele, Jr. as recorded in Deed Book 210, page 211, Madison County Ohio.
SITE MAP
Scale: 1"=500'
SITE 8.917a
U.S. 40
U.S. 42
Interchange
HARVEY & PROBASCO
Engineers & Surveyors
London Grove City
Lowell W. Probasco
Registered Surveyor No. 2496
VILLAGE OF LAFAYETTE
EAST STREET
(not open)
SOUTH STREET
66'
Randall Reisinger, etal.
1.060a
D.B. 180 p. 383
Robert Steele, Jr.
Part of 26.553 ac
D.B. 210, pg. 211
Jack Frederick Fellows, etal.
D.B. 227 p. 262, 263
1.321a
U.S. ROUTE No. 40
Centerline Old U.S. Route 40
Hwy R/W
40'
51.44'
Iron Pin
S. 72°57'00"W.
243.80'
S. 78°12'00"W.
233.65'
50.54'
S. 2°52'40"E.
181.40'
S. 70°49'10"W.
196.71'
S. 6°51'10"W.
507.20'
V.M.S. 12142-12153
V.M.S. 7636
8.917 AC.
C. & L.E. R.R.
S. 86°52'00"W.
412.60'
Sta. 21+59.78
90'
Begin for description
Conc. Hwy. Mon.
N. 3°24'00"W.
54.17'
N. 50°48'20"E.
200.25'
Conc. Hwy. Monument
N. 53°44'20"E.
700.65'
N. 50°49'20"E.
100.13'
Conc. Hwy. Mon.
N. 53°38'46"E.
392.90'
R/W.
Iron Pin
50'
55'
65'
State of Ohio
U.S. ROUTE No. 42
To London
To Delaware
26C