RESIDENCE – HOUSE # 1111, RT. 3 – [STATE RT. 42 N.] LONDON-DELAWARE ROAD – LONDON, OHIO 43140

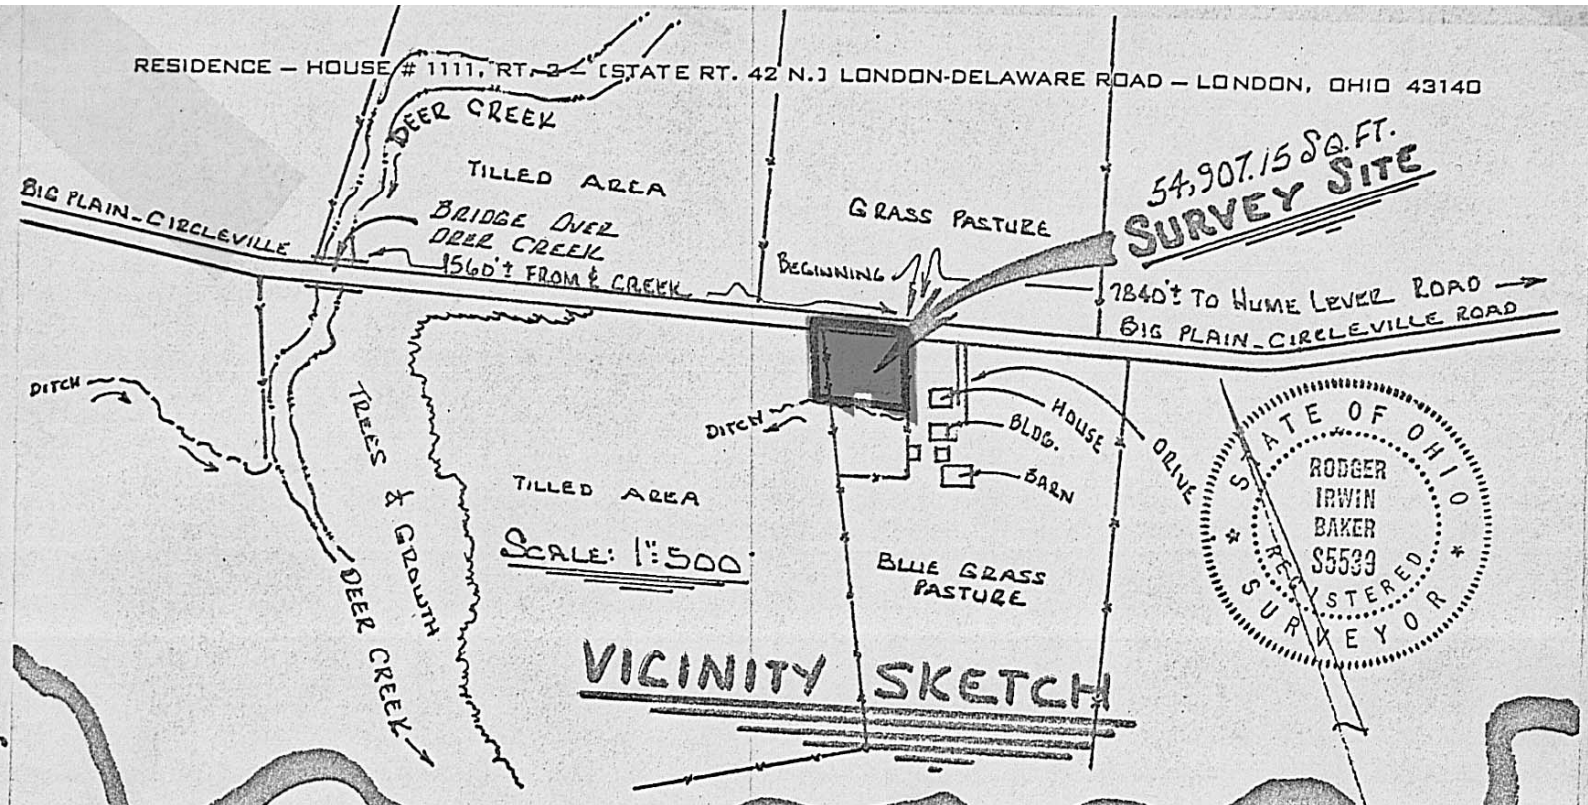

1560'± TO ℄ DEER CREEK FROM POINT OF BEGINNING

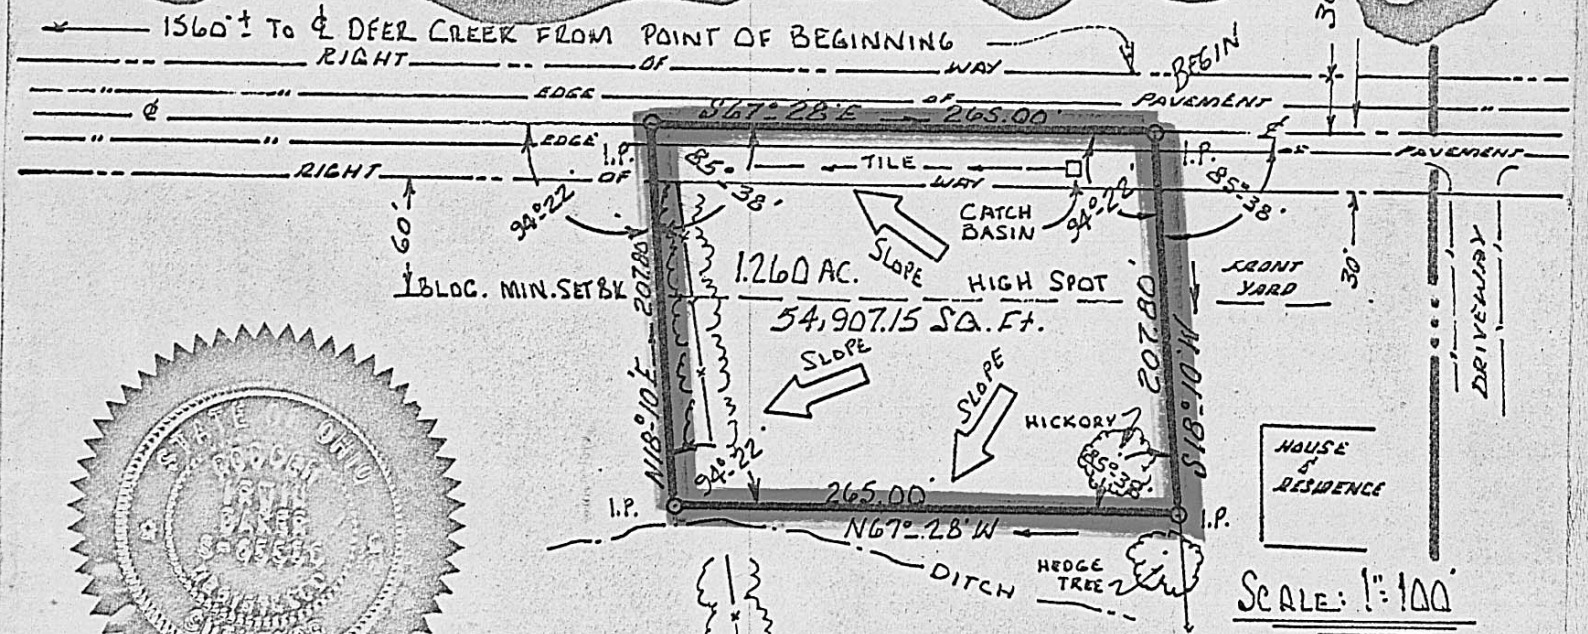

STATE OF OHIO ROGGER IRWIN BAKER S5539 REGISTERED SURVEYOR

OUT OF 127 AC. VMS 4193 VOL. 160 PAGE 547

I certify I have prepared this plat and description from the best field data... and from the information furnished me.. In my opinion this platting does conform with the existing evidence....I believe it to be correct:

Rogger Irwin Baker

Surveyor #S-05539...Ohio

OUT OF JAMES J. ANDRIX & MARY F. ANDRIX'S 127 AC. VMS 4193

"PLAT"
JOHN ANDRIX
FAIRFIELD TWP
MADISON CO.
SURVEY AUG. 19[illegible]
1.260 ACRES.

14D