BABB ENGINEERING & SURVEYING
P.O. BOX 374, LONDON, O. 43140
TELE: (614) 852-2158 852-4121
BY: Neil Babb 9 May 79'
NEIL BABB P.S. 5969

SURVEY OF THE REMAINING ACREAGE OUT OF 101.90 ACRES (DEED BOOK 125, PAGE 497) AND 77.25 ACRES (DEED BOOK 109, PAGE 409) IN THE NAME OF GEORGE E. LARKINS. EXCEPTIONS TOTAL 81.633 ACRES AS SHOWN BELOW. NEW SURVEY SHOWS 97.237 ACRES REMAINING INSTEAD OF 97.517 ACRES AS PER DEED.

MADISON COUNTY, OHIO

V.M.S. 5802

SCALE: 1 INCH = 300 FEET

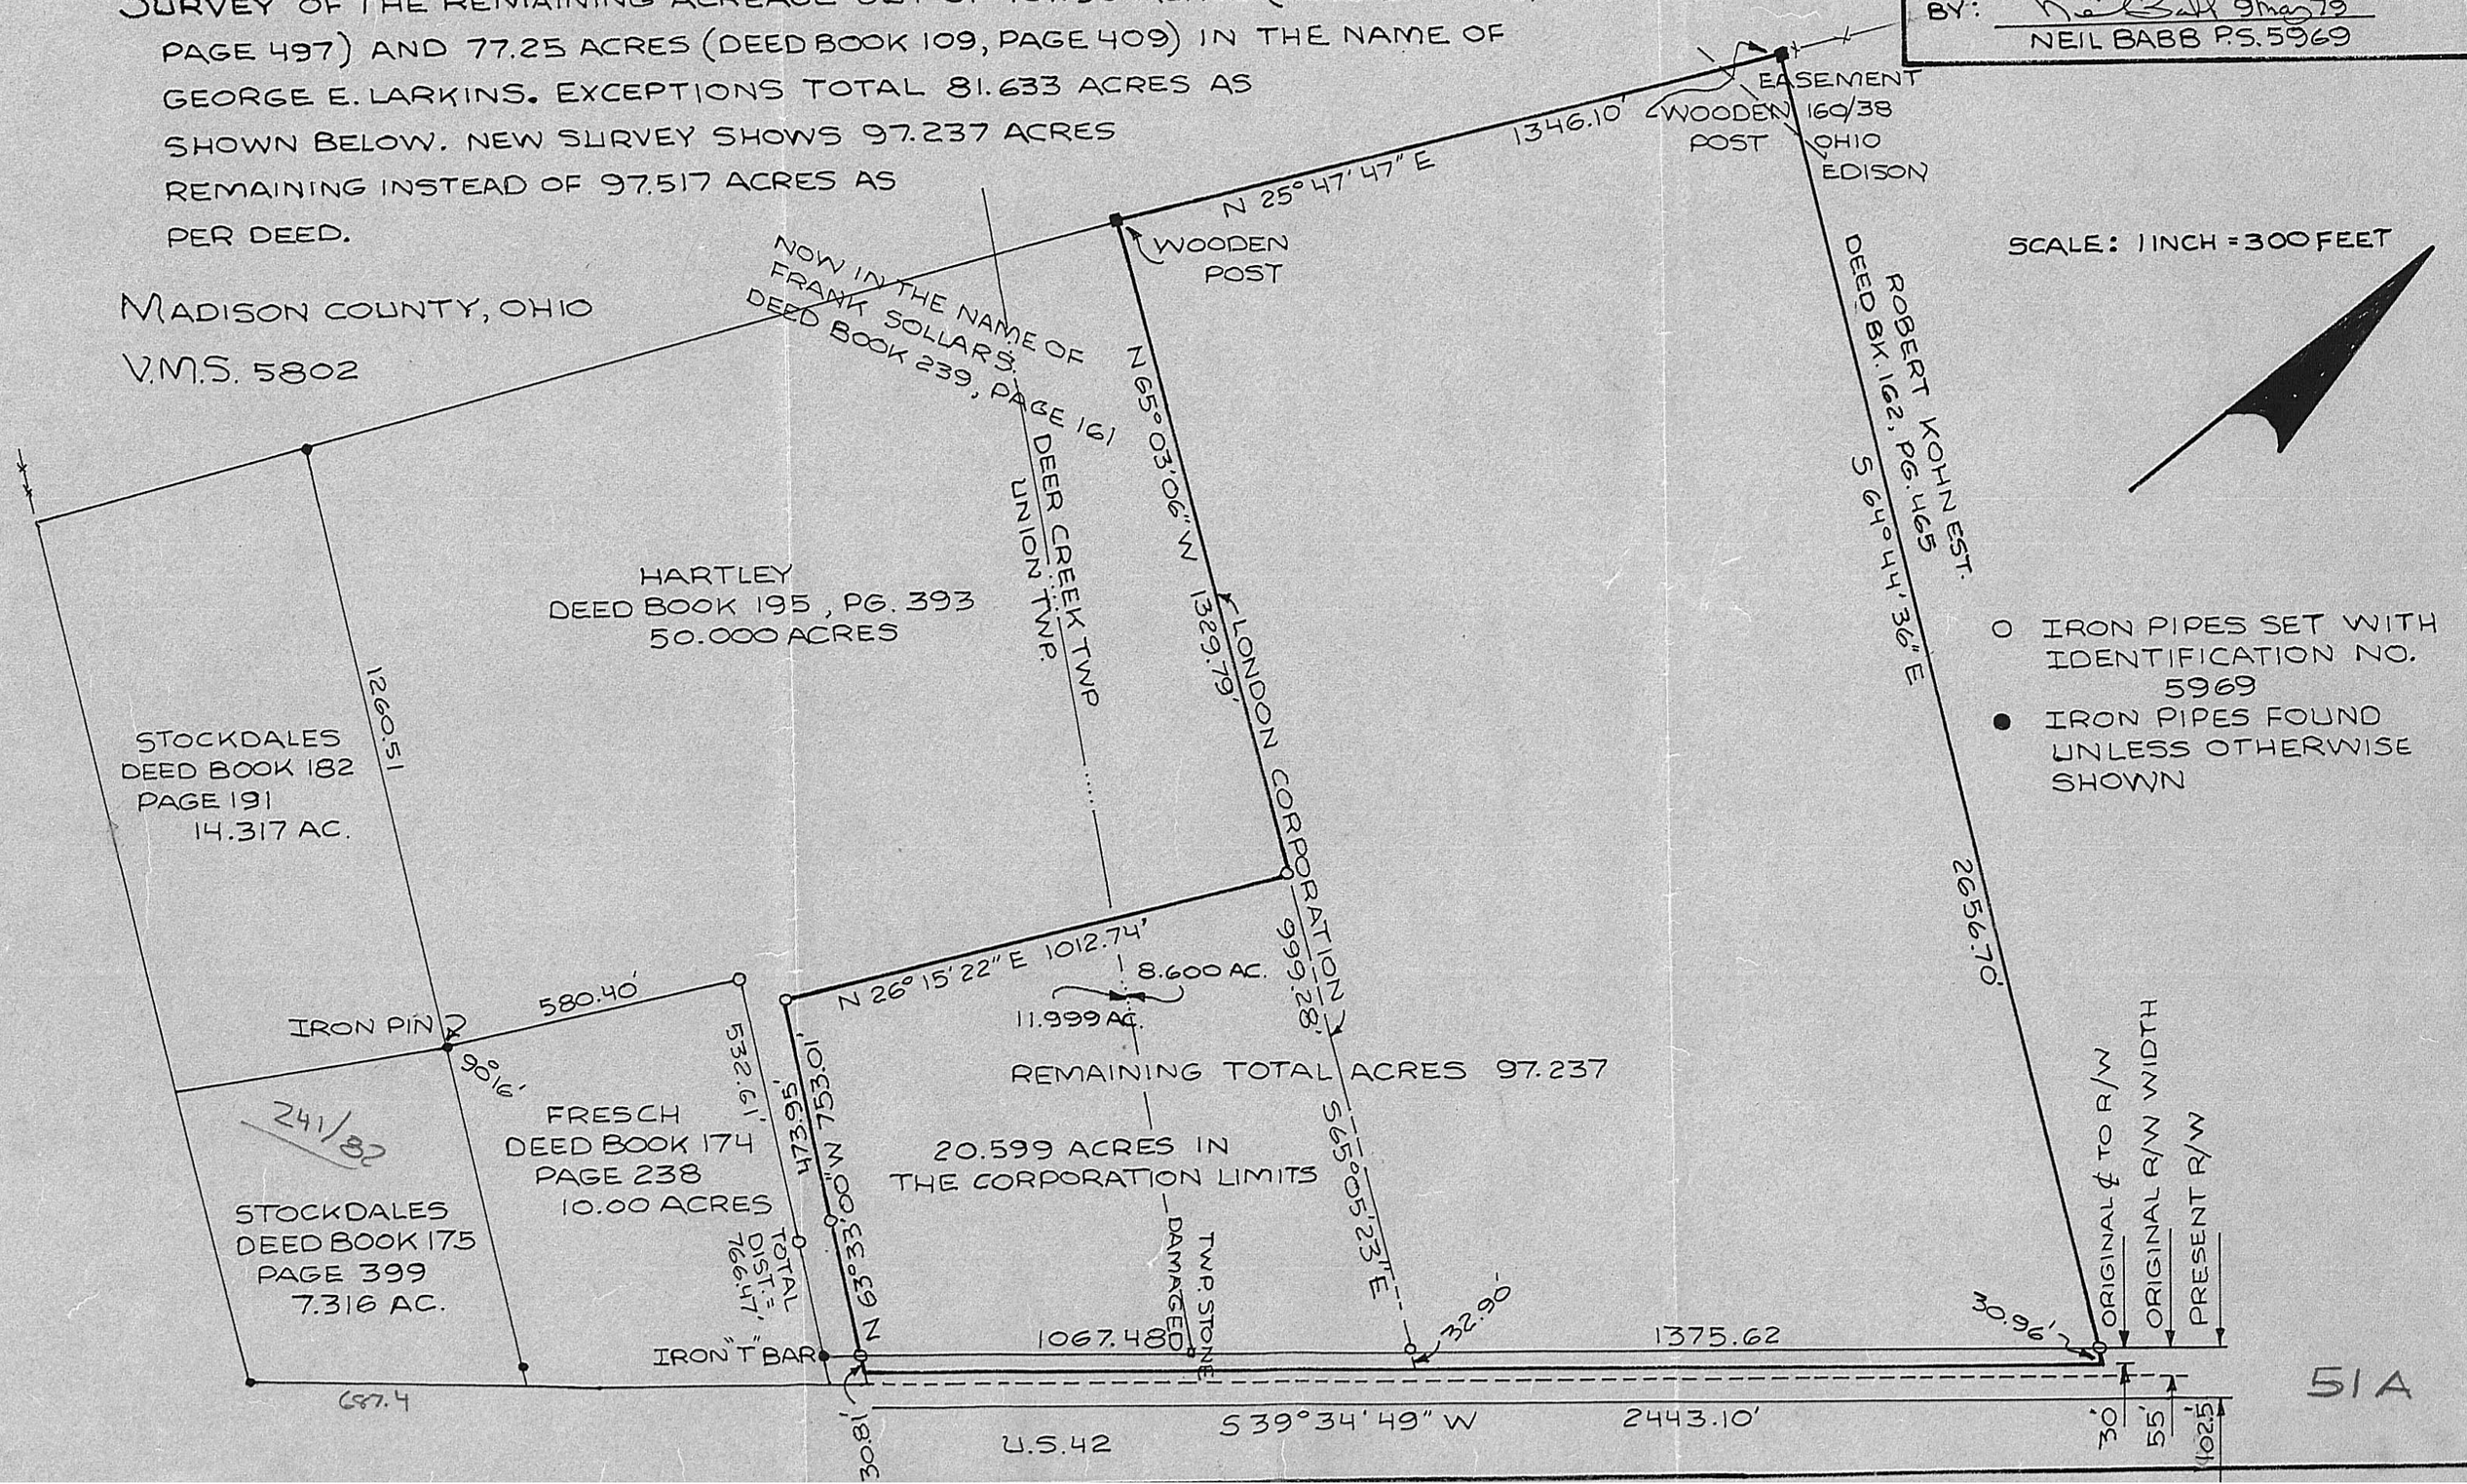

O IRON PIPES SET WITH IDENTIFICATION NO. 5969

● IRON PIPES FOUND UNLESS OTHERWISE SHOWN

51A