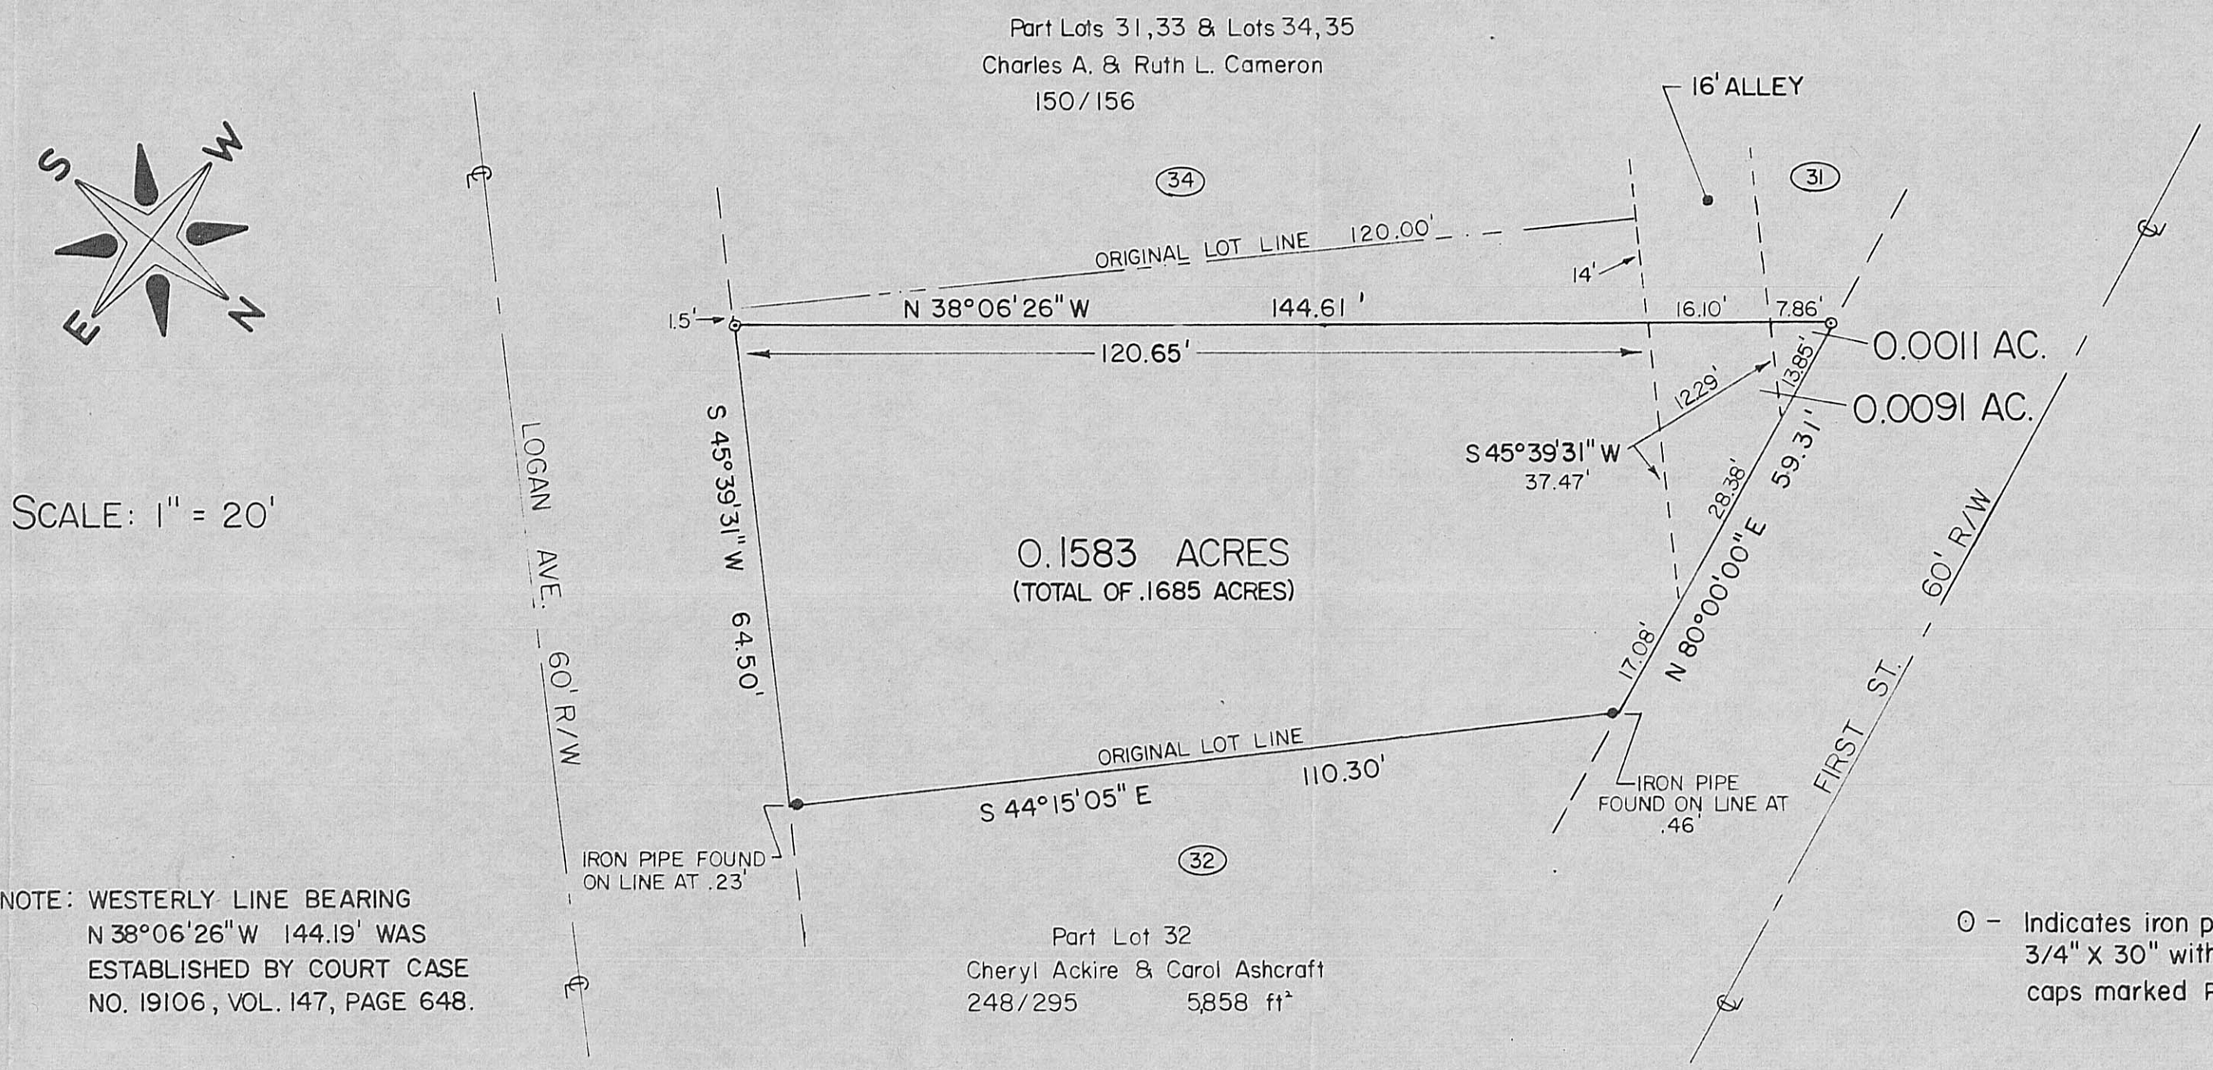

NOTE: WESTERLY LINE BEARING N 38°06'26" W 144.19' WAS ESTABLISHED BY COURT CASE NO. 19106, VOL. 147, PAGE 648.

O – Indicates iron pipe set 3/4" X 30" with aluminum caps marked P.S. 5969.

SURVEY OF VACATED ALLEY, PART LOT 31, PART LOT 33, TOLAND JONES FIRST ADDITION, IN THE NAME OF LILLIE B. ROWAND, DEED BOOK 145, PAGE 353, CITY OF LONDON, MADISON COUNTY, OHIO. NEW SURVEY SHOWS 0.1685 ACRES. (RECORDED IN PLAT BOOK 1, PAGE 135-136)

56B

BABB ENGINEERING & SURVEYING
5 EAST FIRST ST., P.O. BOX 374
LONDON, OHIO 43140

SV – 05781	
JOB NO.	
18 JUNE, 1981	
DATE	NEIL BABB P.S. 5969