5B

BUSINESS CALL:
TEL: 852-0449
852-9404

(LOCAL ASSOCIATES) (TEL. AREA CODE 614)
RODGER IRWIN BAKER — 852-0449
REMO D. MANCINI — 852-1755
DEAN PORTER — 869-3191
PEARL L. SOLLARS — 869-2852

PROPERTY SURVEYS
PROPERTY ABSTRACTS
LAND DESCRIPTIONS
MATH-CALCULATIONS
PLATS, DRAFTING SERVICE
AERIAL MAPPING CONTROL
HYDROGRAPHIC SERVICE
TOPOGRAPHIC SURVEYING
SUBDIVISIONS — LOTS
MORTGAGE SURVEYS
LAND TITLE REPORTS

Rodger Irwin Baker and Associates

LICENSED IN OHIO — INDIANA — KENTUCKY — WEST VIRGINIA — GEORGIA

Registered Professional Surveyors

RESIDENCE — HOUSE # 1111, RT. 2 — (STATE RT. 42 N.) LONDON-DELAWARE ROAD — LONDON, OHIO 43140

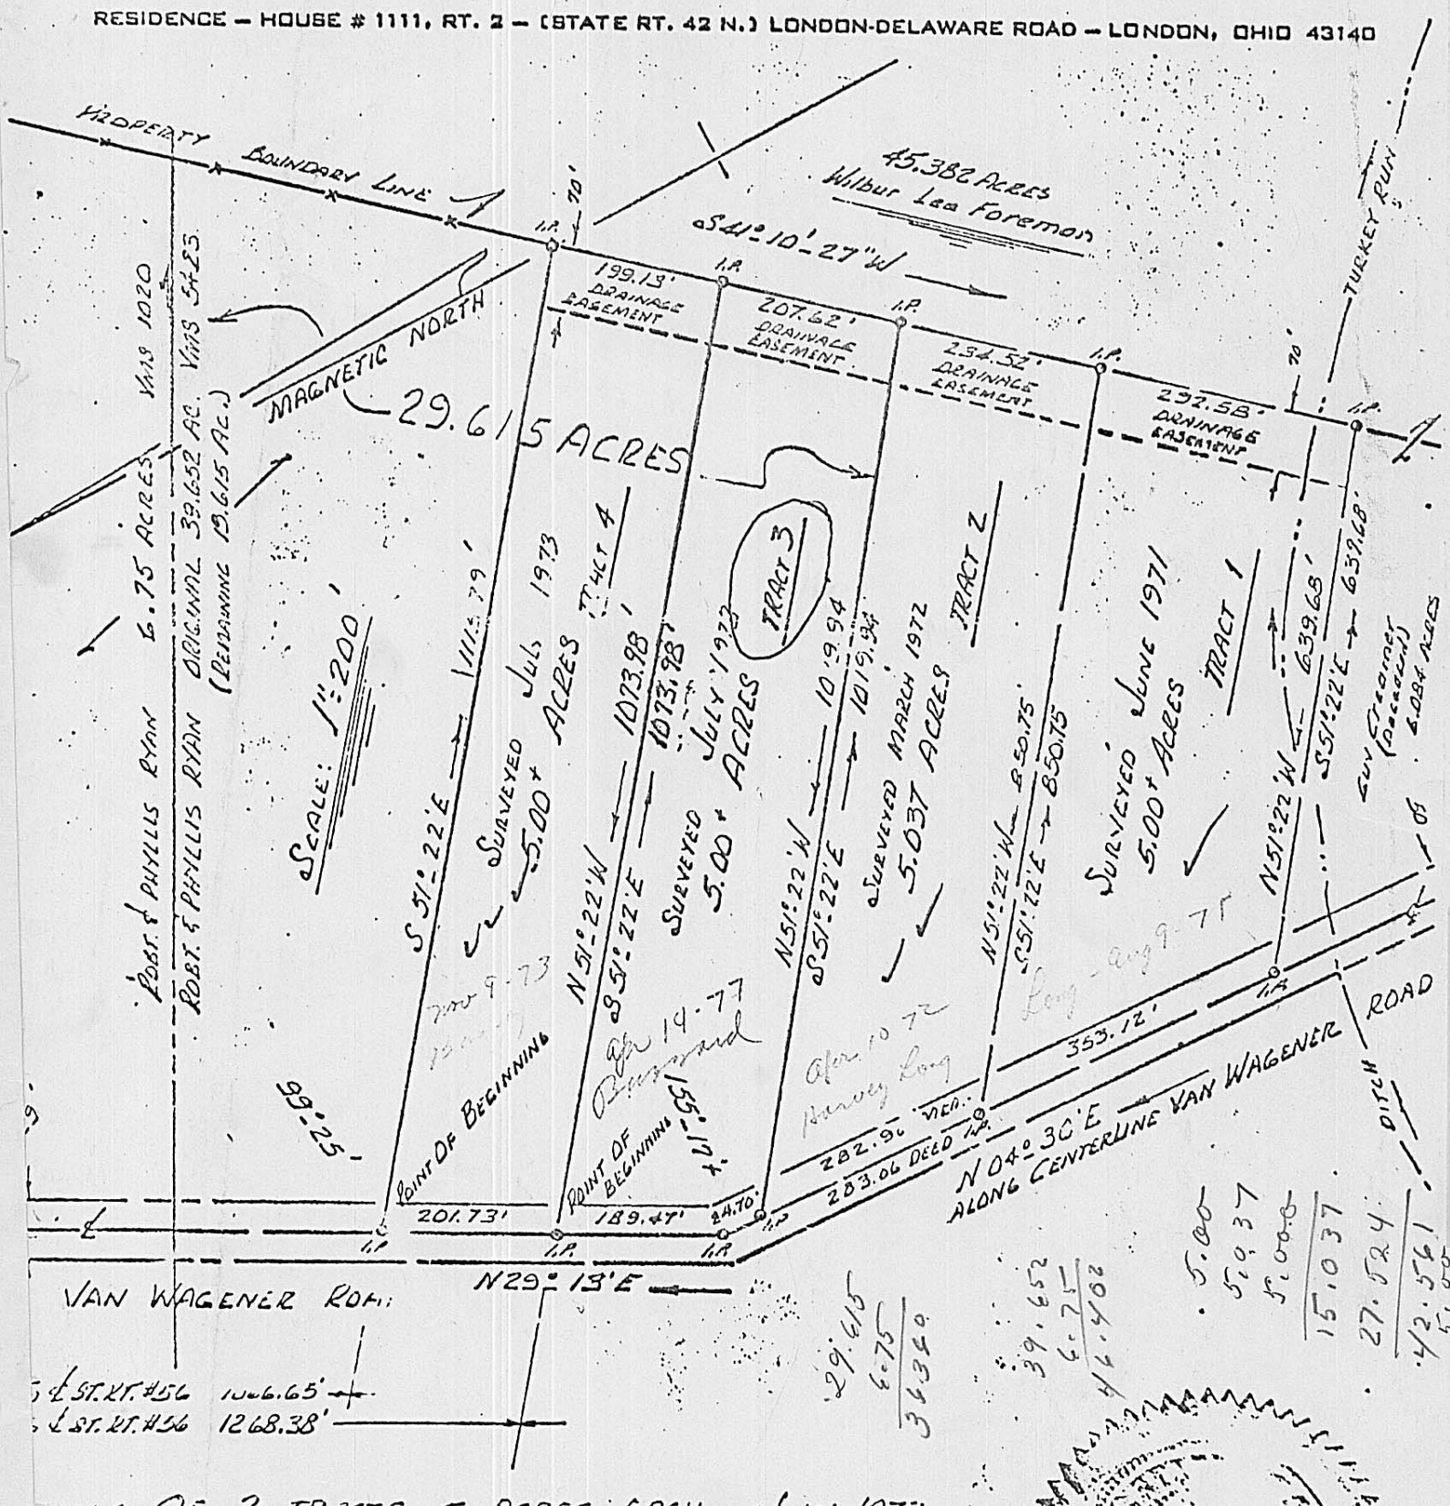

29.615
6.75
36340

39.652
6.75
46402

5.00
5.037
5.000
15.037

27.524
47561
5.000
47561

SURVEY OF 2 TRACTS 5 ACRES EACH — JULY 1973
BEING A PORTION OF 29.615 ACRES IN VMS 5423
ROBERT E. RYAN AND PHYLLIS RYAN — OWNERS
SITUATED IN OAK RUN TOWNSHIP MADISON CO, O.
FRONTING ON VAN WAGENER ROAD

CERTIFY THIS PLAT HAS BEEN PREPARED
ON AN ACTUAL FIELD SURVEY BY ME.

Rodger Irwin Baker