Rodger Irwin Baker S-05539
RFD # 3 London, Ohio 43140

CARL AND ARTIE RINEHART
ORIGINAL 150.00 AC.
REMAINING 146.6195 AC.

NEW TOTAL ACRES 3.7805
FOR IVAN BUTCH MILLER
SITE SITUATED IN UNION
TOWNSHIP — MADISON COUNTY
OHIO — VMS 7945-8448
ORIGINAL 3.3805 Ac.
ADD ON 0.400 Ac.
NEW ACREAGE 3.7805 ACRES

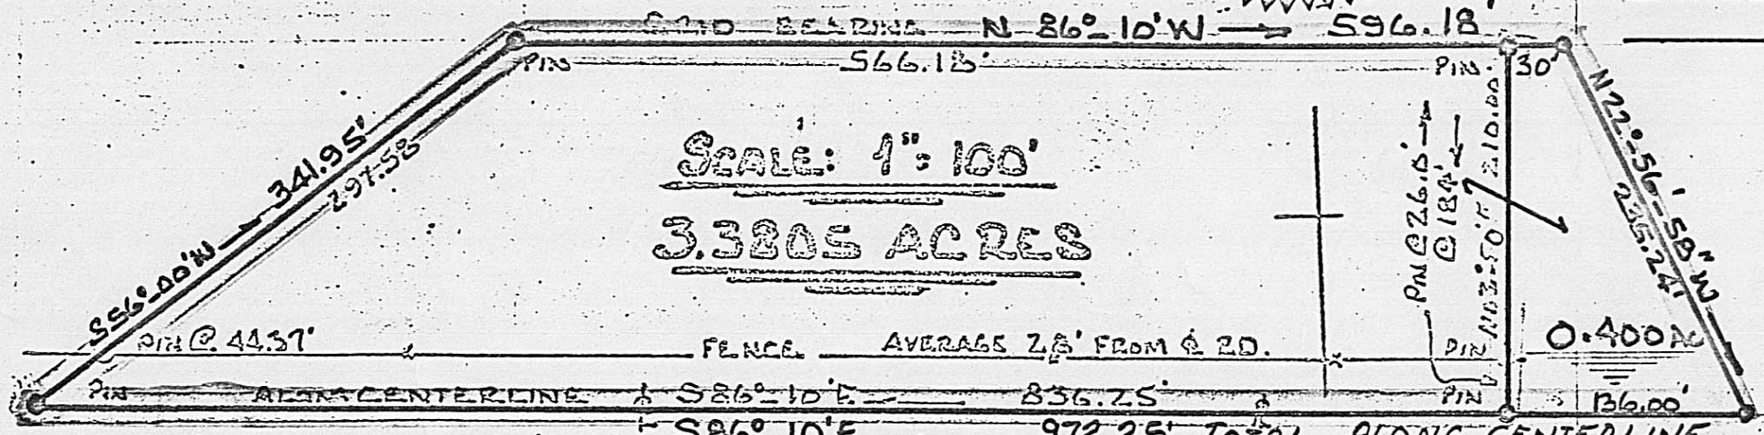

SCALE: 1" = 100'

3.3805 ACRES

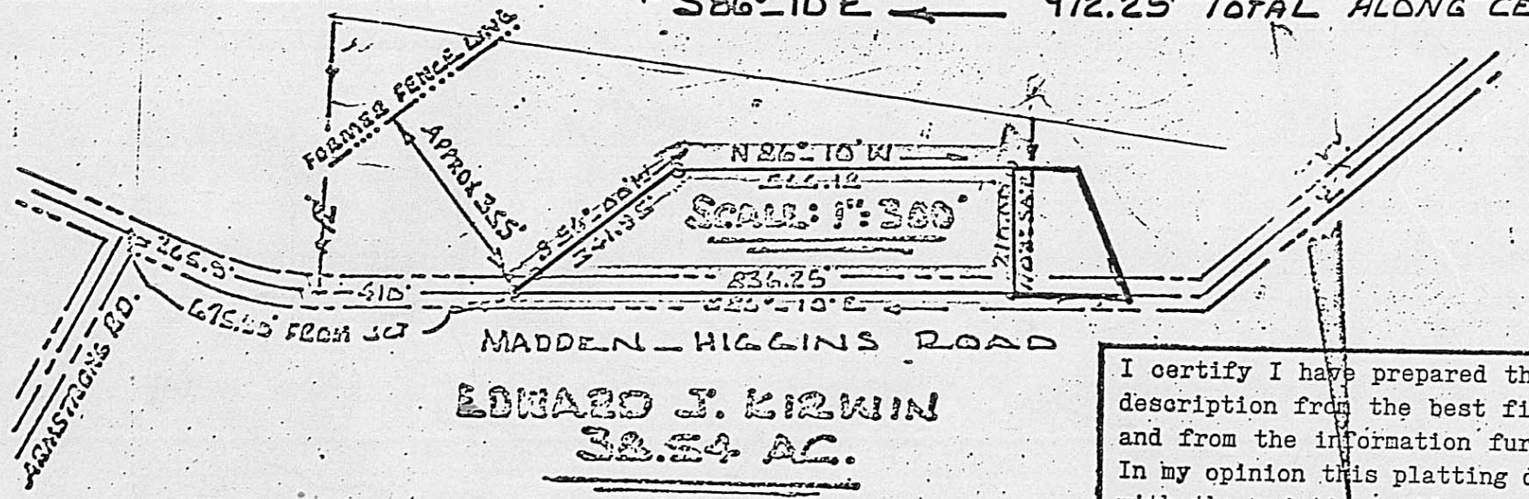

EDWARD J. KIRWIN
38.54 AC.

"This Plat Filed With Me For Acceptance"
Co. Zoning _____ Date _____
Co. Engineer _____ Date _____
Co. Health _____ Date _____
Co. Auditor _____ Date _____

I certify I have prepared this plat and description from the best field data... and from the information furnished me.. In my opinion this platting does conform with the existing evidence....I believe it to be correct:

Rodger Irwin Baker
Surveyor #S-05539. .Ohio

RODGER IRWIN BAKER
(PROFESSIONAL SURVEYOR)
102 ½ SOUTH MAIN STREET
LONDON, OHIO 43140
TEL. (614) 852-0449

14A